# PLAT OF SURVEY

## GENERAL LOCATION

***BEING LOT 4, C.S.M. 898 AS RECORDED IN VOL 4, PG. 200 & 201, AS DOCUMENT NO. 266833, LOCATED IN THE SE1/4 OF THE NW1/4, SECTION 4, T. 14 N., R. 6 E., TOWN OF DELL PRAIRIE, ADAMS COUNTY, WISCONSIN.***

I CERTIFY THAT THIS SURVEY IS IN COMPLIANCE WITH WISCONSIN ADMINISTRATIVE CODE AE7 AND I DO FURTHER CERTIFY THAT THE SURVEYING AND MAPPING OF THESE LANDS ARE CORRECT TO THE BEST OF MY KNOWLEDGE AND BELIEF.

Scott P. Hewitt

SCOTT P. HEWITT
REGISTERED LAND SURVEYOR, NO. 2229
DATED: 09/16/09

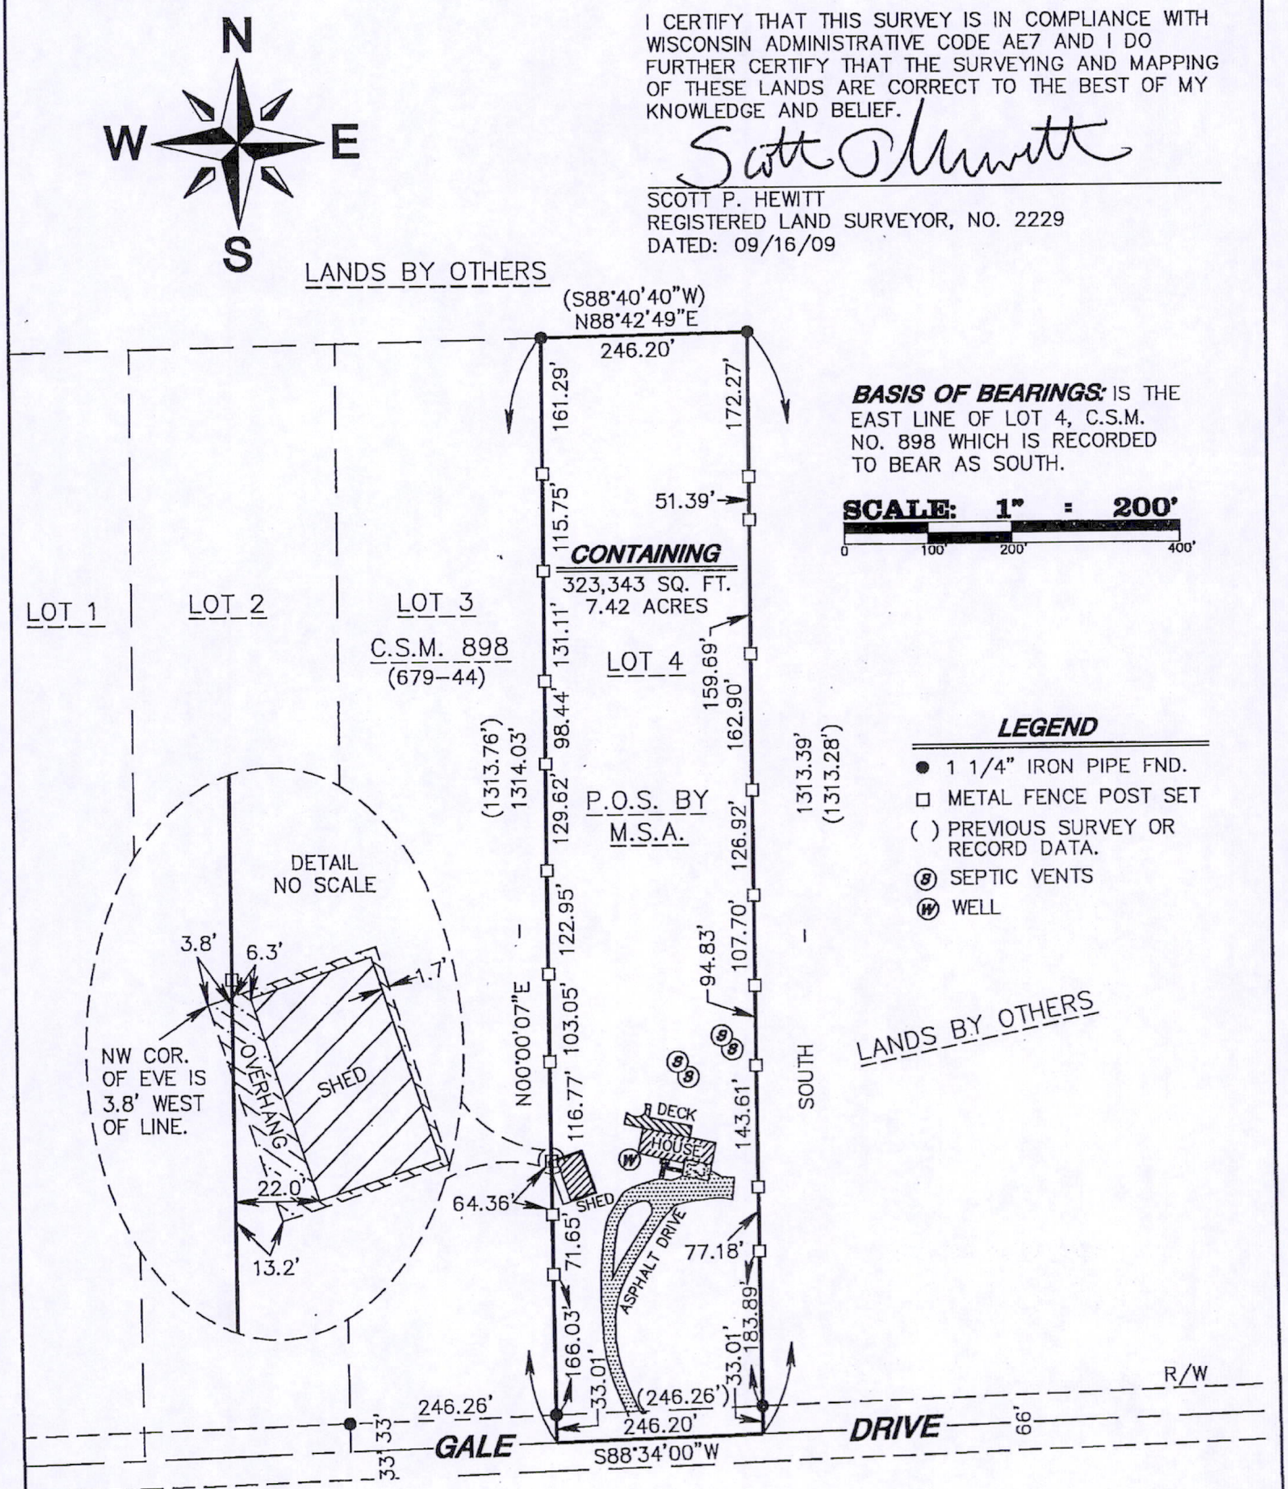


SEAL:

WISCONSIN
SCOTT P. HEWITT S-2229 PORTAGE WI
LAND SURVEYOR

**OWNER:**
RANDALL LUEDERS
635 PARK AVE.
COLUMBUS, WI 53925

**CLIENT:**
RANDALL LUEDERS
635 PARK AVE.
COLUMBUS, WI 53925

*As prepared by:*


GA GROTHMAN & ASSOCIATES S.C.
LAND SURVEYORS
625 EAST SLIFER STREET, P.O. BOX 373 PORTAGE, WI. 53901
PHONE: PORTAGE: (608) 742-7788 SAUK: (608) 644-8877
FAX: (608) 742-0434 E-MAIL: surveying@grothman.com


**G & A FILE NO.** 909-397
DRAFTED BY: J. BROST
CHECKED BY: SPH
PROJ. 909-397
DWG. 909397
SHEET 1 OF 1

POS04140621004