RBACH SURVEYING & ENGINEERING PO Box 140, HILLSBORO, WI 54634 PH/Fax 608-489-3363

SHEET 1 OF 2
51119

PLAT OF SURVEY

RT OF THE NE1/4 OF THE SW1/4, SECTION 9, T14N, R6E, TOWN OF DELL
IRIE, ADAMS COUNTY, WISCONSIN.

CLIENT/OWNER: MARY J. OLSON
1067 GEM DRIVE
WIS. DELLS, WI 53965

SCALE 1" = 100'
0 50' 100' 200'

KEY

- ○ SET 3/4" X 18" REBAR WEIGHING 1.50 LBS/LIN FT
- △ SET MAG NAIL IN PAVEMENT
- ● FOUND 3/4" REBAR
- ◐ FOUND CAST IRON HARRISON MONUMENT

RECORDED DATA

- (A) N 89°38'16" E, 672.58'
- (B) N 89°38'16" E, 310.25'
- (C) N 89°38'16" E, 302.50'
- (D) S 89°38'16" W, 672.58'
- (E) N 00°24'07" W, 138.46'
  S 00°59'33" W
- (F) N 01°03'03" E, 2633.61'

BEARINGS ARE REFERENCED TO THE WISCRS COORDINATE SYSTEM FOR ADAMS COUNTY. THE WEST LINE OF THE SW1/4 OF SECTION 9 BEARS S 00°27'33" W.

FIELD WORK COMPLETED 4/9/19.
SECTION TIES FOUND & VERIFIED.
SW COR. SECTION 9 GETS TIE SHEET.

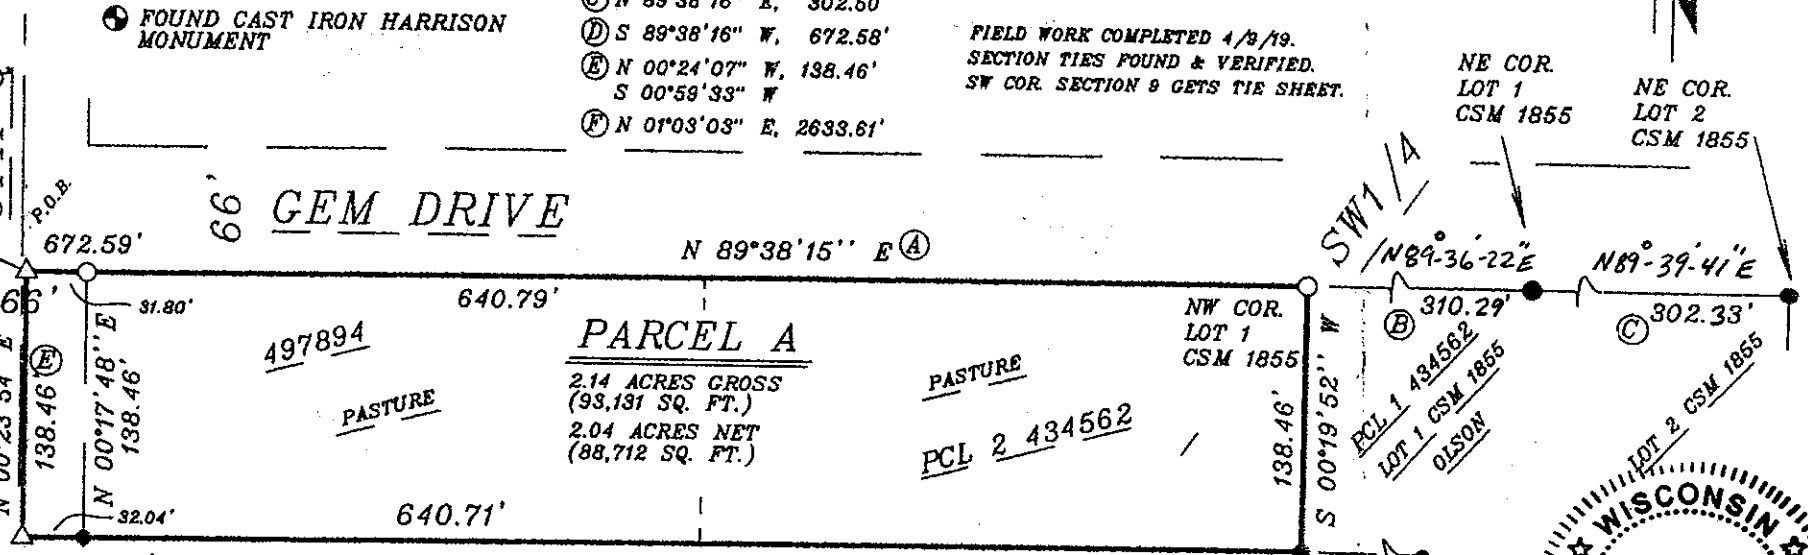

WE, THE UNDERSIGNED, AGREE TO WAIVE THE REQUIREMENTS OF WIS. CODES PERTAINING TO CH. A-E 7.05 (5).

4-9-19
MARY J. OLSON

4-9-19
GREGORY A. FAUERBACH PE PLS

SURVEYOR'S CERTIFICATE:

I, Gregory A. Fauerbach hereby certify that the above map and survey is correct to the best of my knowledge and belief.

WISCONSIN
GREGORY A. FAUERBACH
S-2169
HILLSBORO, WI
PROFESSIONAL LAND SURVEYOR

4-9-19