PLAT OF SURVEY

LOT 10 OF "THE ADAMS COUNTY PLAT OF LEISURE PINES"
LOCATED IN THE NW¼-NW¼ & THE NE¼-NW¼,
SECTION 10, TOWNSHIP 14 NORTH, RANGE 6 EAST,
TOWN OF DELL PRAIRIE, ADAMS COUNTY, WISCONSIN

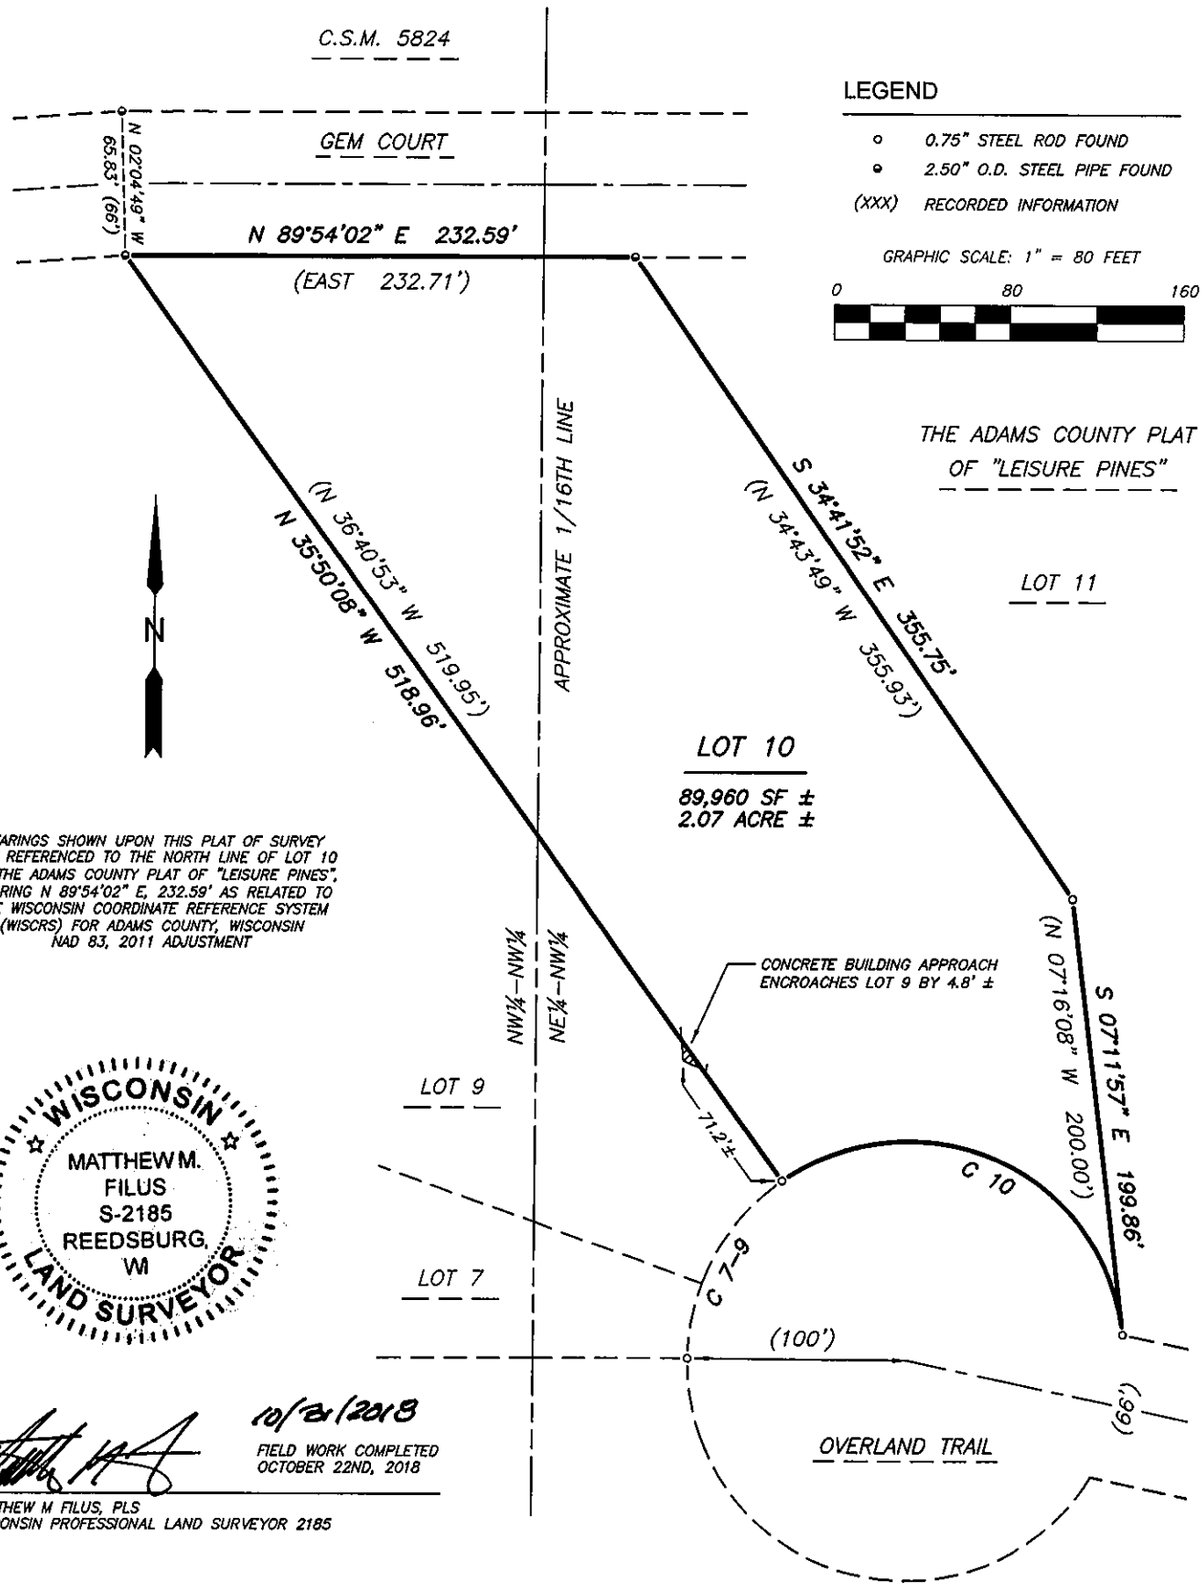

10/22/2018

FIELD WORK COMPLETED OCTOBER 22ND, 2018

MATTHEW M FILUS, PLS
WISCONSIN PROFESSIONAL LAND SURVEYOR 2185

CURVE DATA TABLE

CURVE	RADIUS	ARC LENGTH	CHORD LENGTH	CHORD BEARING	DELTA ANGLE
C 7-9	99.68'	94.60'	91.09'	N 27°41'47" E	54°22'25"
(REC)	100'	94.81'	N/A	N/A	N/A
C 10	**99.68'**	**205.75'**	**171.12'**	**N 65°59'07" W**	**118°15'48"**
(REC)	100'	206.74'	171.84'	N 66°26'41" W	N/A

POS10140621007