PLAT OF SURVEY

LEGAL DESCRIPTION

BEING LOT 4 OF C.S.M. NO. 4706, AS RECORDED IN VOLUME 23, C.S.M.S, PG. 121 & 122 AS DOCUMENT NO. 436095 LOCATED IN THE NW1/4 OF THE SE1/4, SECTION 16, T. 14 N, R. 6 E, TOWN OF DELL PRAIRIE, ADAMS COUNTY, WISCONSIN.

LEGEND

- ○ 3/4" X 24" IRON ROD SET (WT. = 1.5 LBS. / L.F.)
- ● 3/4" IRON ROD FND.
- ◐ HARRISON MON. FND.

BASIS OF BEARINGS: IS THE SOUTH LINE OF THE SE1/4, WHICH IS RECORDED TO BEAR N89°48'00"W PER CSM 4706.

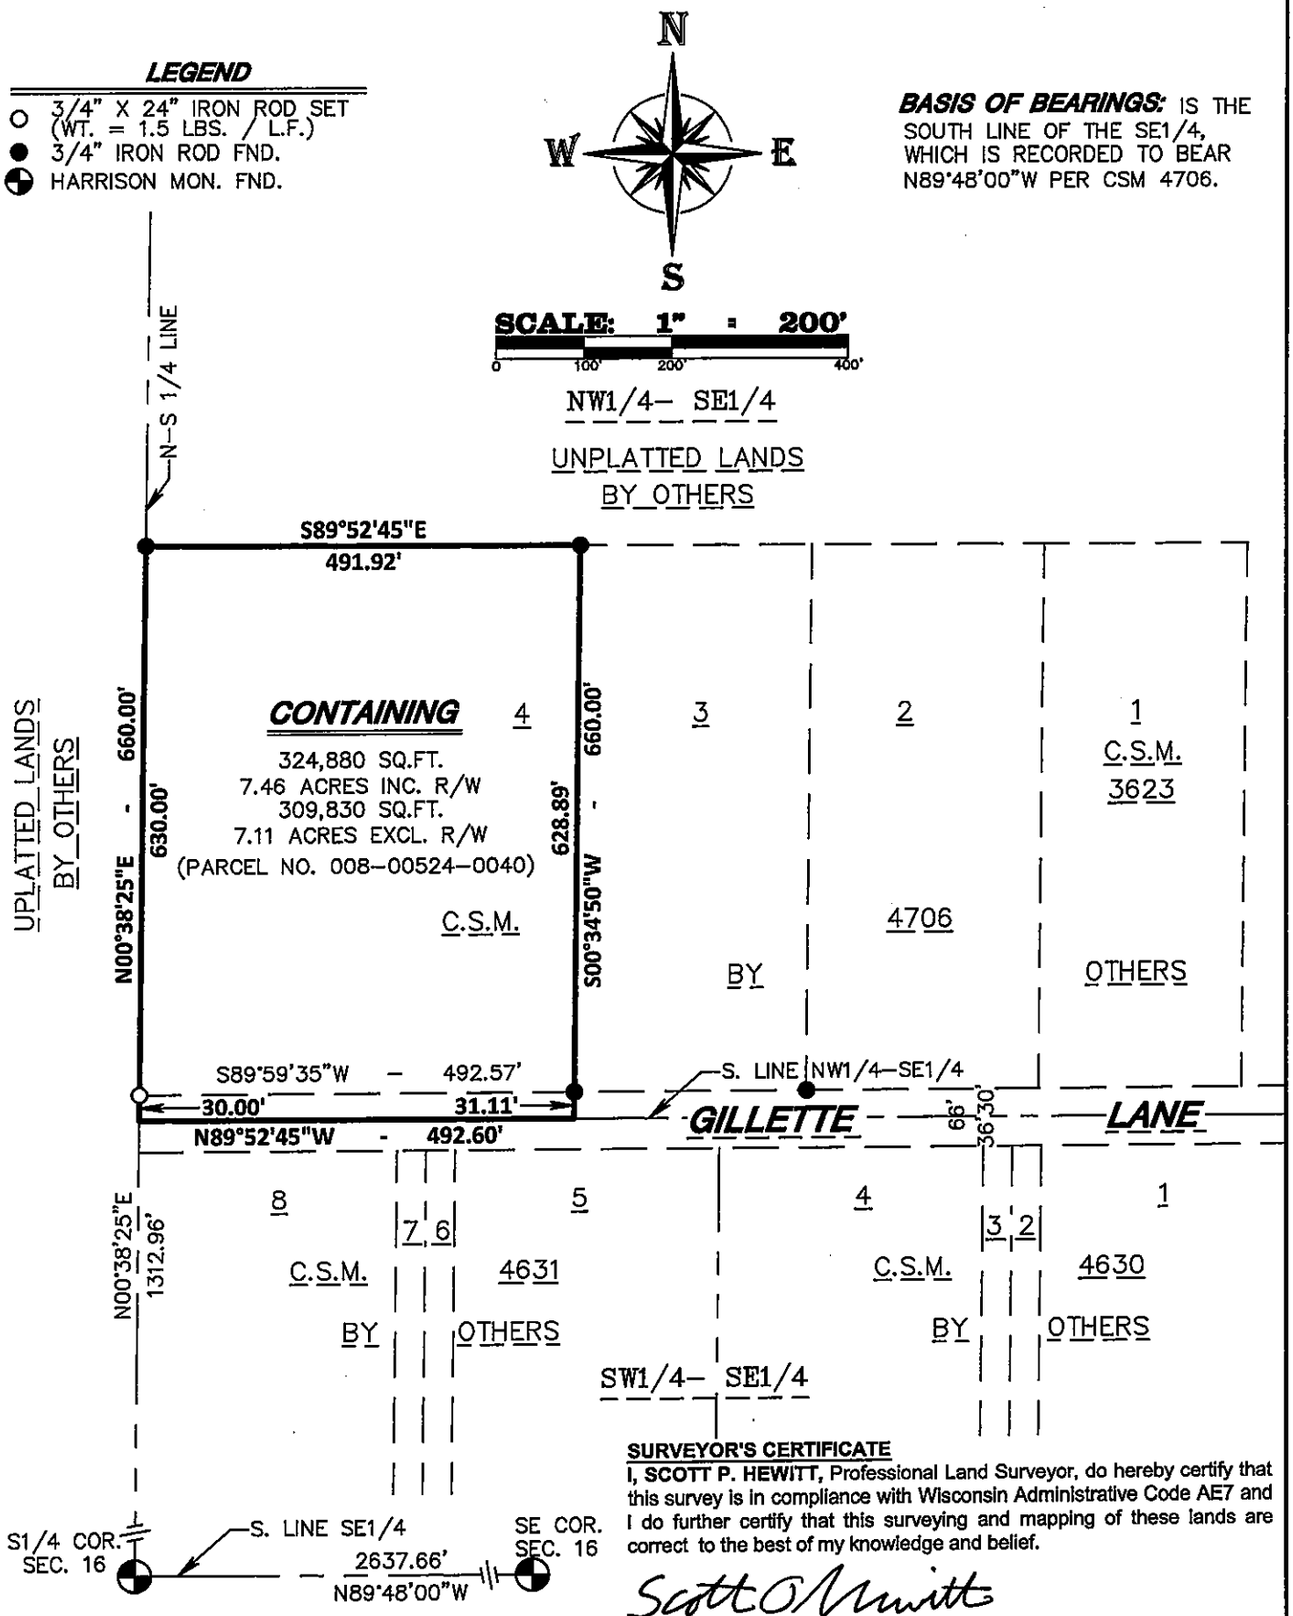

SURVEYOR'S CERTIFICATE

I, **SCOTT P. HEWITT,** Professional Land Surveyor, do hereby certify that this survey is in compliance with Wisconsin Administrative Code AE7 and I do further certify that this surveying and mapping of these lands are correct to the best of my knowledge and belief.

Scott P. Hewitt

SCOTT P. HEWITT
Professional Land Surveyor, No. 2229
Dated: 6-24-2019

SEAL: WISCONSIN SCOTT P. HEWITT S-2229 PORTAGE WISCONSIN LAND SURVEYOR

OWNER/CLIENT:
PATRICK MUELLER
1300 CARLA LANE
WEST BEND, WI 53095

As prepared by:
GROTHMAN & ASSOCIATES S.C.
LAND SURVEYORS
625 EAST SLIFER STREET, P.O. BOX 373 PORTAGE, WI. 53901
PHONE: PORTAGE: (608) 742–7788 SAUK: (608) 644–8877
FAX: (608) 742–0434 E-MAIL: surveying@grothman.com
(RED LOGO REPRESENTS THE ORIGINAL MAP)

G & A FILE NO. 419-141
DRAFTED BY: AAT
CHECKED BY: SO
PROJ. 419–141
DWG. 419–141
COPY
SHEET 1 OF 1

P0S16140641