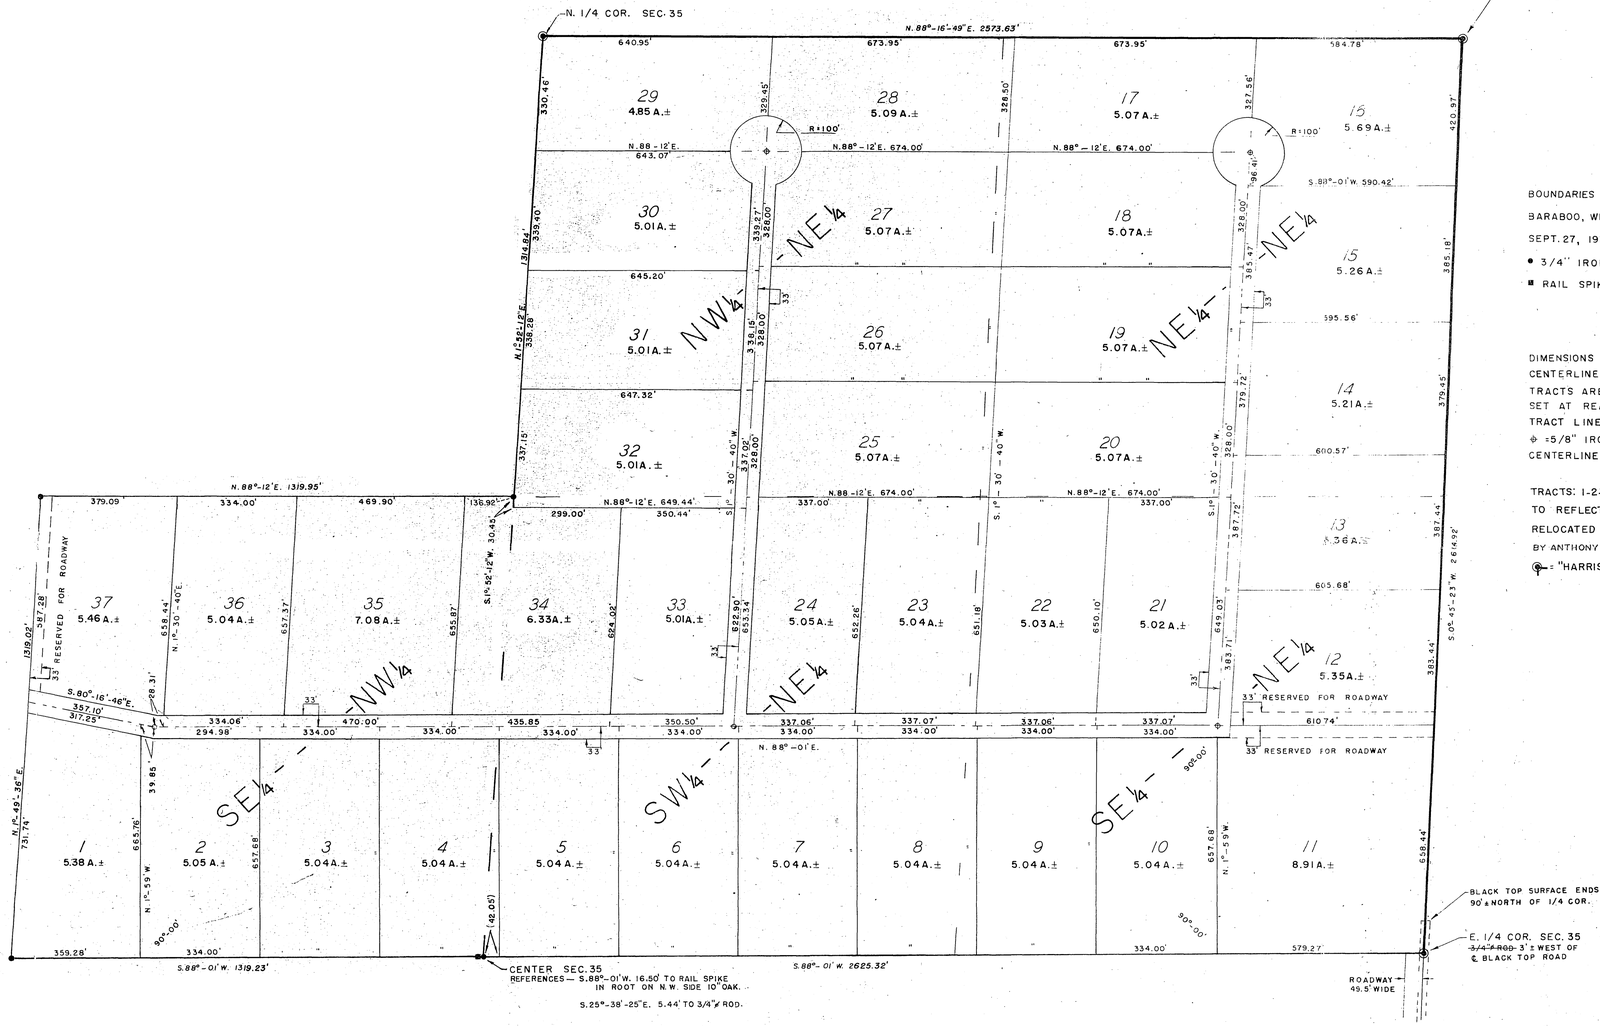

BOUNDARIES WERE SURVEYED BY MID-STATES ASSOCIATES, BARABOO, WISCONSIN, IN SURVEYS DATED FEB. 15 & SEPT. 27, 1973, AND MONUMENTED AS FOLLOWS:

- ● 3/4" IRON ROD
- ■ RAIL SPIKE IN ROOT ON NW. SIDE 10" OAK

DIMENSIONS AND ACREAGE OF ALL TRACTS ARE TO CENTERLINES OF ROADWAYS.
TRACTS ARE MONUMENTED WITH 5/8" IRON RODS SET AT REAR CORNERS AND AT INTERSECTION OF THE TRACT LINES WITH THE ROAD RIGHT-OF-WAY LINES.
⊕ =5/8" IRON RODS SET AT INTERSECTIONS OF THE CENTERLINE OF ROADS.

TRACTS: 1-2-29-30-31-32-33-34 & 37, REVISED 6-10-74 TO REFLECT REMONUMENTATION OF CORNERS, AS RELOCATED AND MARKED, (WITH "HARRISON" MONUMENT) BY ANTHONY KIEDROWSKI, ADAMS COUNTY SURVEYOR.
⊕ = "HARRISON" MONUMENT

POS 35146611005

GENERAL ENGINEERING COMPANY INC.
H. O. VIK E. T. ERNST J. O. HAMEL
CONSULTING ENGINEERS
PORTAGE, WISCONSIN

ROSS FOLLENDORF SURVEY
IN
NE 1/4 & SE 1/4 - NW 1/4, SEC. 35, T14N - R6E
TOWN OF DELL PRAIRIE
ADAMS CO., WISC.

DRAWN BY mc.	SCALE 1" = 200'
CHECKED BY	DATE JAN. 7 1974
REVISED 6-10-74 mc.	

FILE NO. 973-92 SHEET NO. ___ OF ___

K & E 10-5185 200-2-73