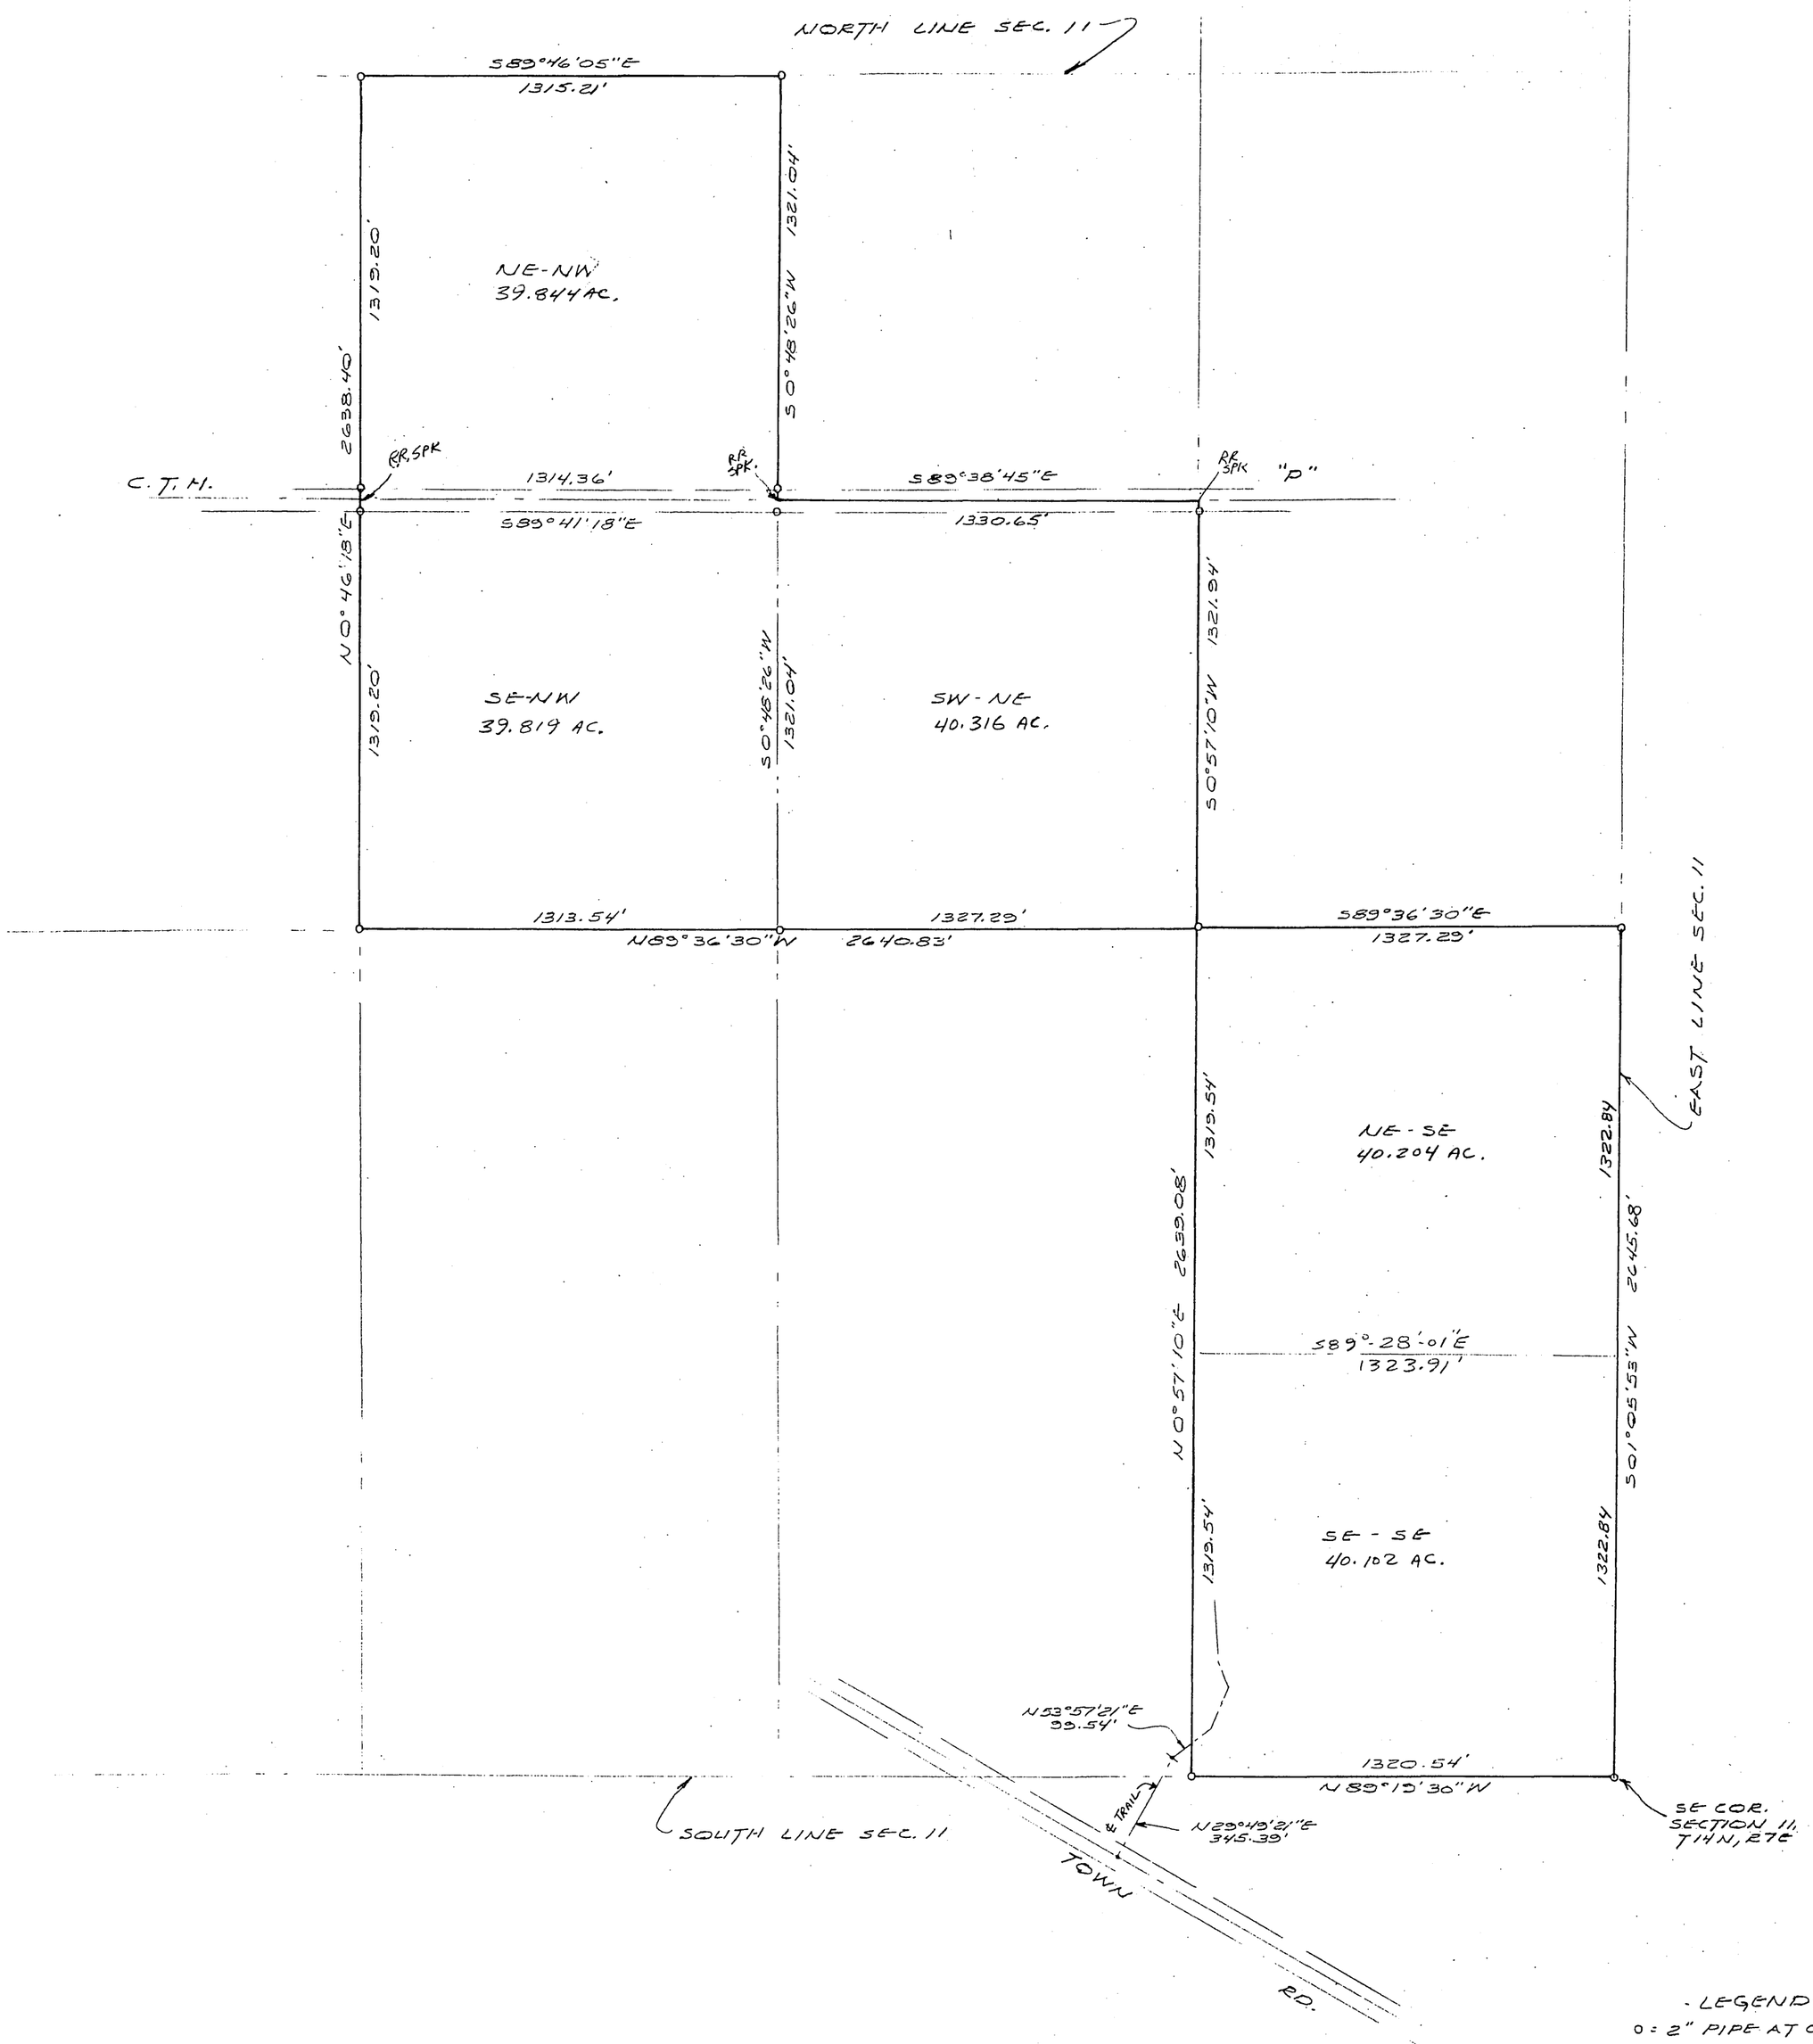

- LEGEND -
0 = 2" PIPE AT COR.

Survey of the NE¼-NW¼, SE¼-NW¼, SW¼-NE¼, NE¼-SE¼, SE¼-SE¼
Section 11, T14N, R7E, Town of New Haven, Adams County, Wisconsin.

WISCONSIN
FREDERIC W. ZIETLOW
S-922
Baraboo
WIS.
LAND SURVEYOR

Frederic W. Zietlow
1-19-74

P0511140721001

N
W E
S

SURVEY OF
KRUEGER FARM
LOCATED IN THE NE-NW, SE-NW, SW-NE, NE-SE & SE-SE, SECTION 11, T14N, R7E, TOWN OF NEW HAVEN, ADAMS COUNTY, WISCONSIN

SCALE: 1"=400' DATE: JULY-1974

MID-STATE ASSOCIATES Engineers-Surveyors
1111 EIGHTH ST.
BARABOO, WISCONSIN, 53913
Telephone 608-356-3996

DRAWN BY LES F.B. 440 SHEET 1-1
CHECKED BY F.W.Z. PROJ. 5552 FILE