PLAT OF SURVEY

LANDS DESCRIBED IN VOL. 4027, Pg. 15 & 16, DOC. No. 447126
LOCATED IN PART OF THE NE1/4–SW1/4 AND PART OF THE SE1/4–SW1/4
SECTION 17, TOWNSHIP 14 NORTH, RANGE 7 EAST, TOWN OF NEW HAVEN,
ADAMS COUNTY, WISCONSIN

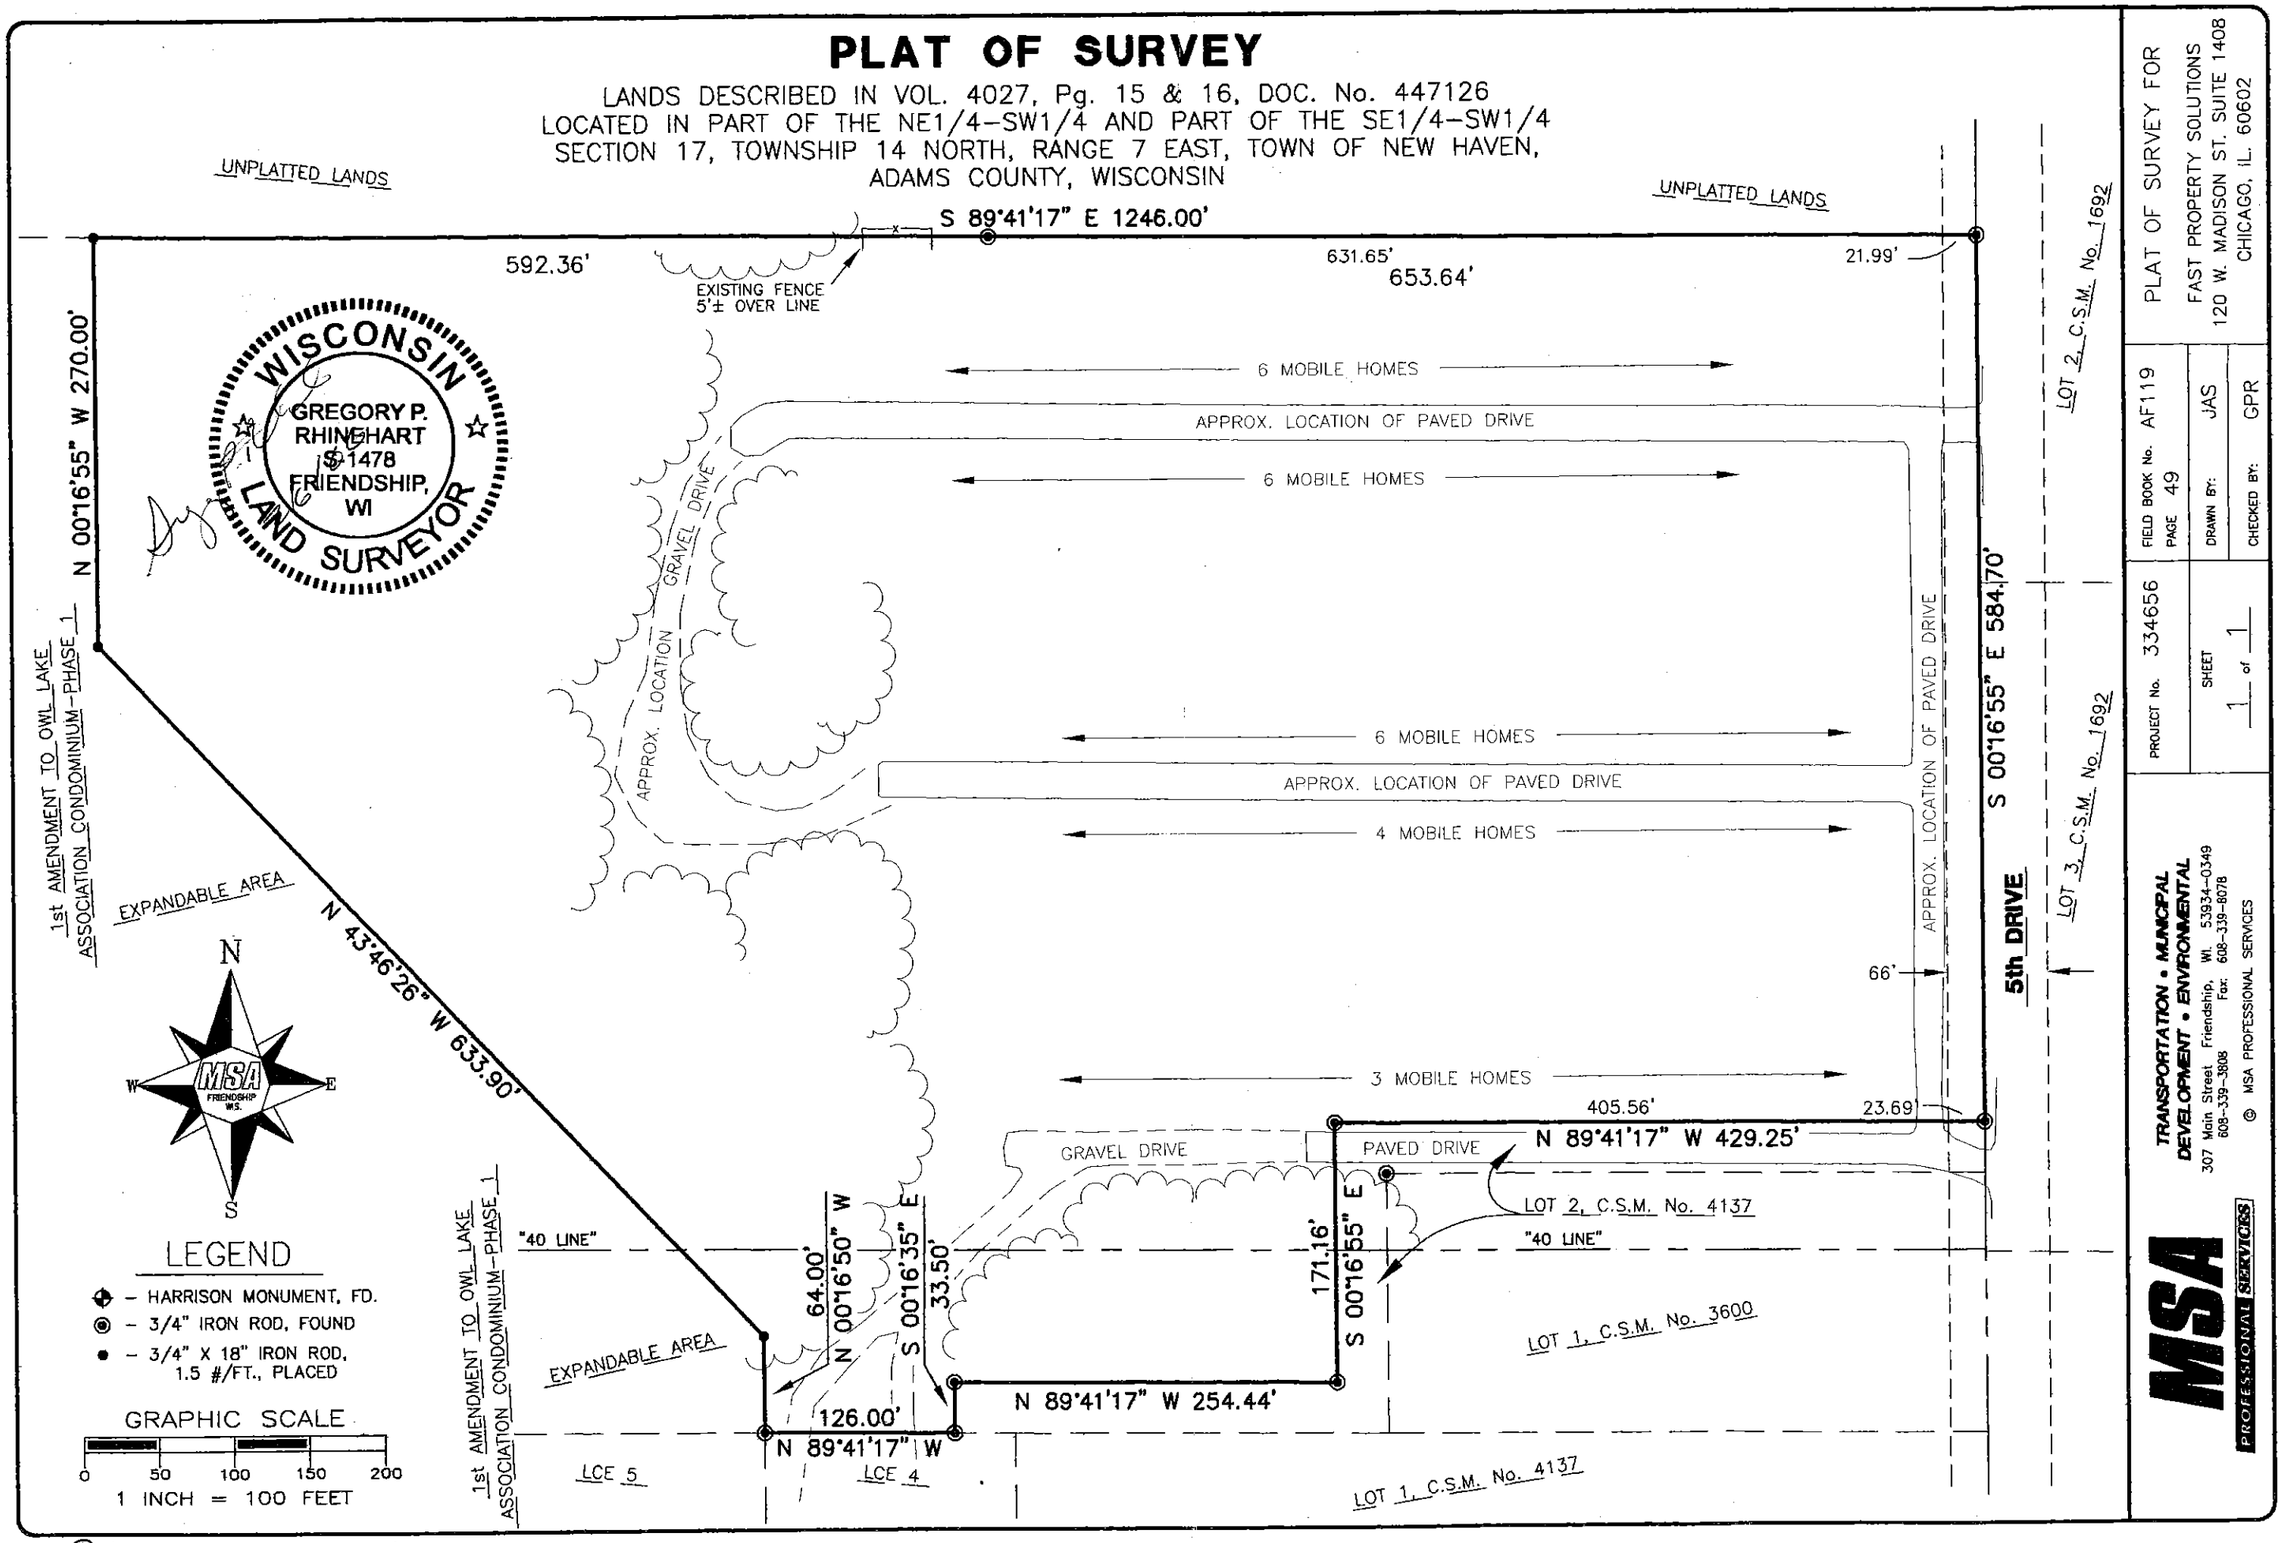

LEGEND

- ◆ – HARRISON MONUMENT, FD.
- ◉ – 3/4" IRON ROD, FOUND
- ● – 3/4" X 18" IRON ROD, 1.5 #/FT., PLACED

GRAPHIC SCALE

0 50 100 150 200

1 INCH = 100 FEET

PLAT OF SURVEY FOR
FAST PROPERTY SOLUTIONS
120 W. MADISON ST. SUITE 1408
CHICAGO, IL. 60602

PROJECT No.	334656
SHEET	1 of 1
FIELD BOOK No.	AF119
PAGE	49
DRAWN BY:	JAS
CHECKED BY:	GPR

MSA PROFESSIONAL SERVICES
TRANSPORTATION • MUNICIPAL
DEVELOPMENT • ENVIRONMENTAL
307 Main Street Friendship, WI. 53934-0349
608-339-3808 Fax: 608-339-8078

© MSA PROFESSIONAL SERVICES

POS1714073100 3