A parcel of land located in the NE¼-NW¼ Section 25, T14N, R7E, Town of New Haven, Adams County, Wisconsin, which is bounded by a line described as follows:

Commencing at the northwest corner of said Section 25; thence East 1322.0 feet along the north line of said Section 25 to the northwest corner of the NE¼-NW¼ of said Section 25; thence S02°55'W, 1339.15 feet along the west line of the NE¼-NW¼ of said Section 25 to the southwest corner of the NE¼-NW¼ of said Section 25; thence East 1327.1 feet along the south line of the NE¼-NW¼ of said Section 25 to the southeast corner of the NE¼-NW¼ of said Section 25, said point being the point of beginning;

thence West 1327.1 feet along the south line of the NE¼-NW¼ of said Section 25 to the southwest corner of the NE¼-NW¼ of said Section 25; thence N02°55'E, 1072.15 feet along the west line of NE¼-NW¼ of said Section 25; thence East 318 feet parallel with the north line of said Section 25; thence N02°55'E, 266.0 feet parallel with the west line of the NE¼-NW¼ of said Section 25 to a point on the north line of said Section 25; thence East along the north line of said Section 25 to the north one-quarter corner of said Section 25; thence South along the east line of the NE¼-NW¼ of said Section 25 to the point of beginning.

Said parcel contains 38.9 acres, more or less, and is subject to easements of record.

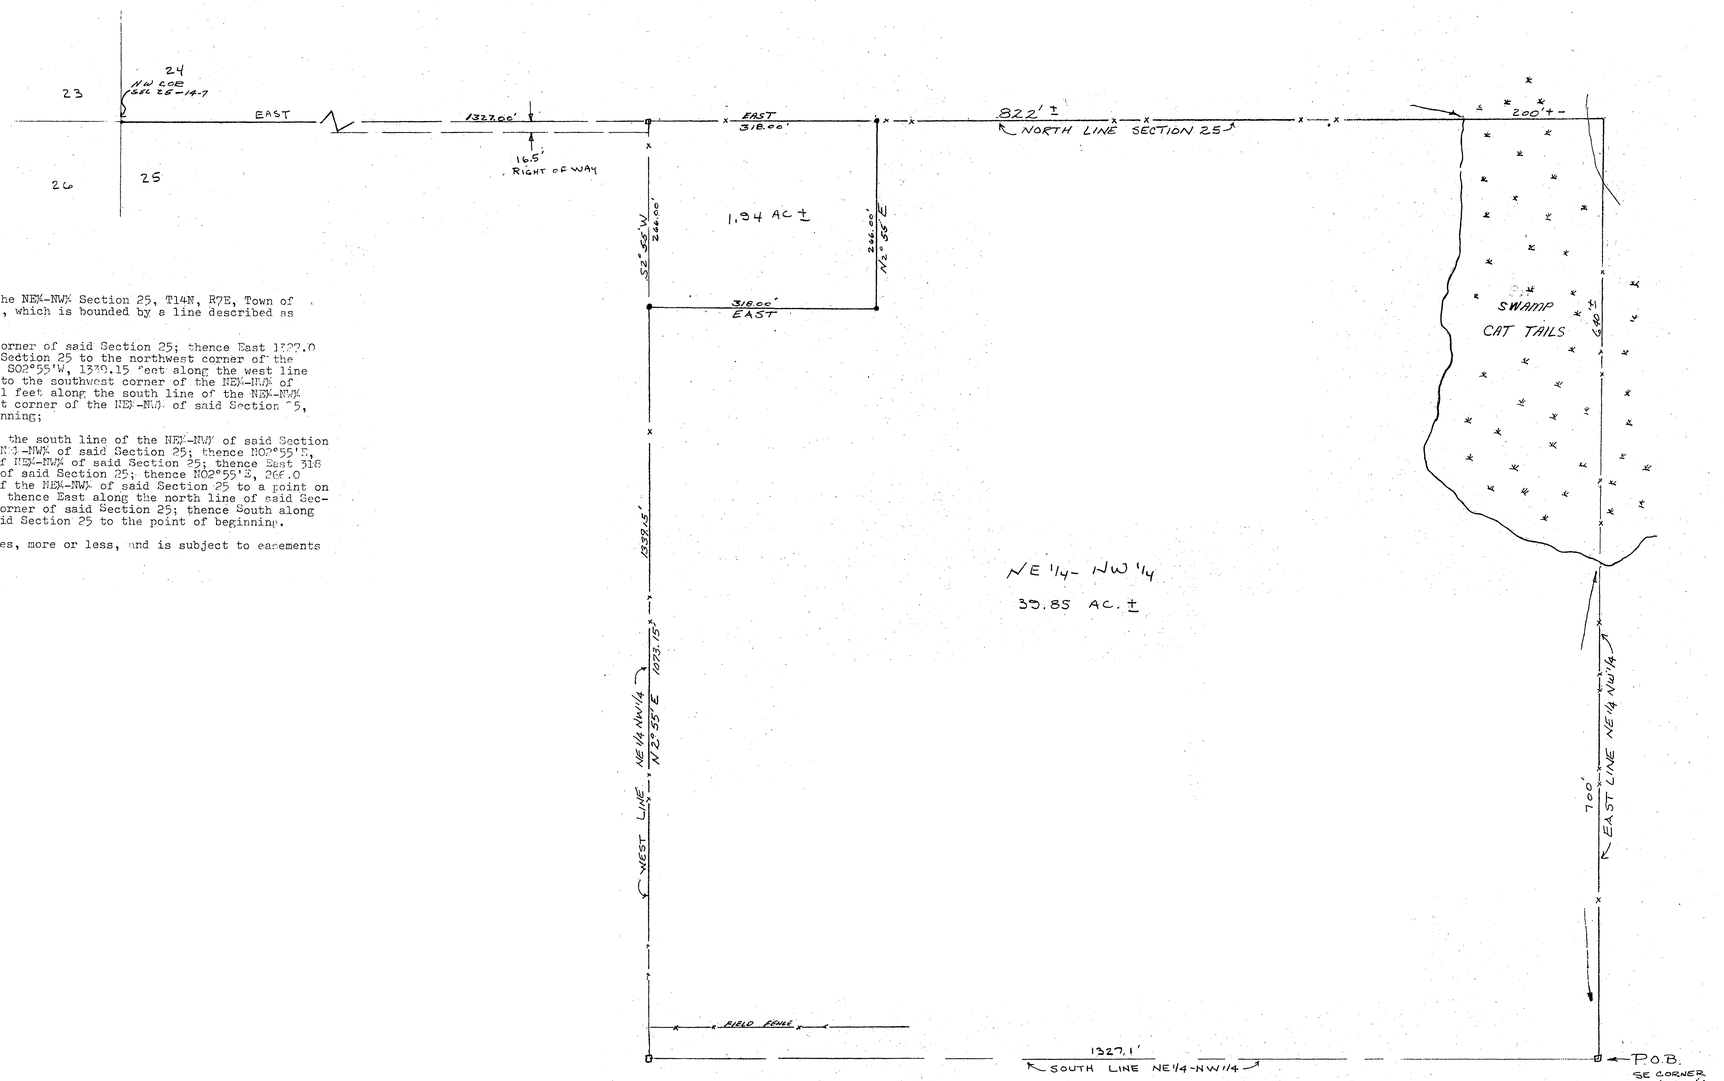

WISCONSIN DEAN A. JESSE S-1043 BARABOO, WISCONSIN LAND SURVEYOR

Dean A. Jesse
8/17/73

LEGEND

- 3/4 x 24" IRON ROD
- □ SQUARE IRON STK (EXISTING)

DON JENSEN
NE ¼ - NW ¼ - SECTION 25
T14N - R7E NEW HAVEN
ADAMS CO. WISC.

SCALE: 1" = 100' DATE: 8-16-73

MID-STATE ASSOCIATES Engineers-Surveyors
1111 EIGHTH ST.
BARABOO, WISCONSIN, 53913
Telephone 608-356-3996

DRAWN BY TWS F.B. 840-11 SHEET
CHECKED BY PROJ. 5484 FILE 20-73-8

K & E 10-7155 1M-12-70

P0525140721002