5-15-5

PROJECT NO. 330358

M.S.A. FILE NO. 38-250-222

CLIENT: CURT JUDD
STREET: 3126 HWY. 13
CITY: WIS. DELLS, WIS. 53965

SHEET 1 OF 1
SIDE 1 OF 1

MID-STATE ASSOCIATES INC. BARABOO, WISCONSIN 53913

PLAT OF SURVEY

DESCRIPTION: Thw WEst line of the East half of the Northwest Quarter of the Northeast Quarter of Section ~~5,~~ 12 Town 15 North, Range 5 East, Town of Springville, Adams County, Wisconsin.

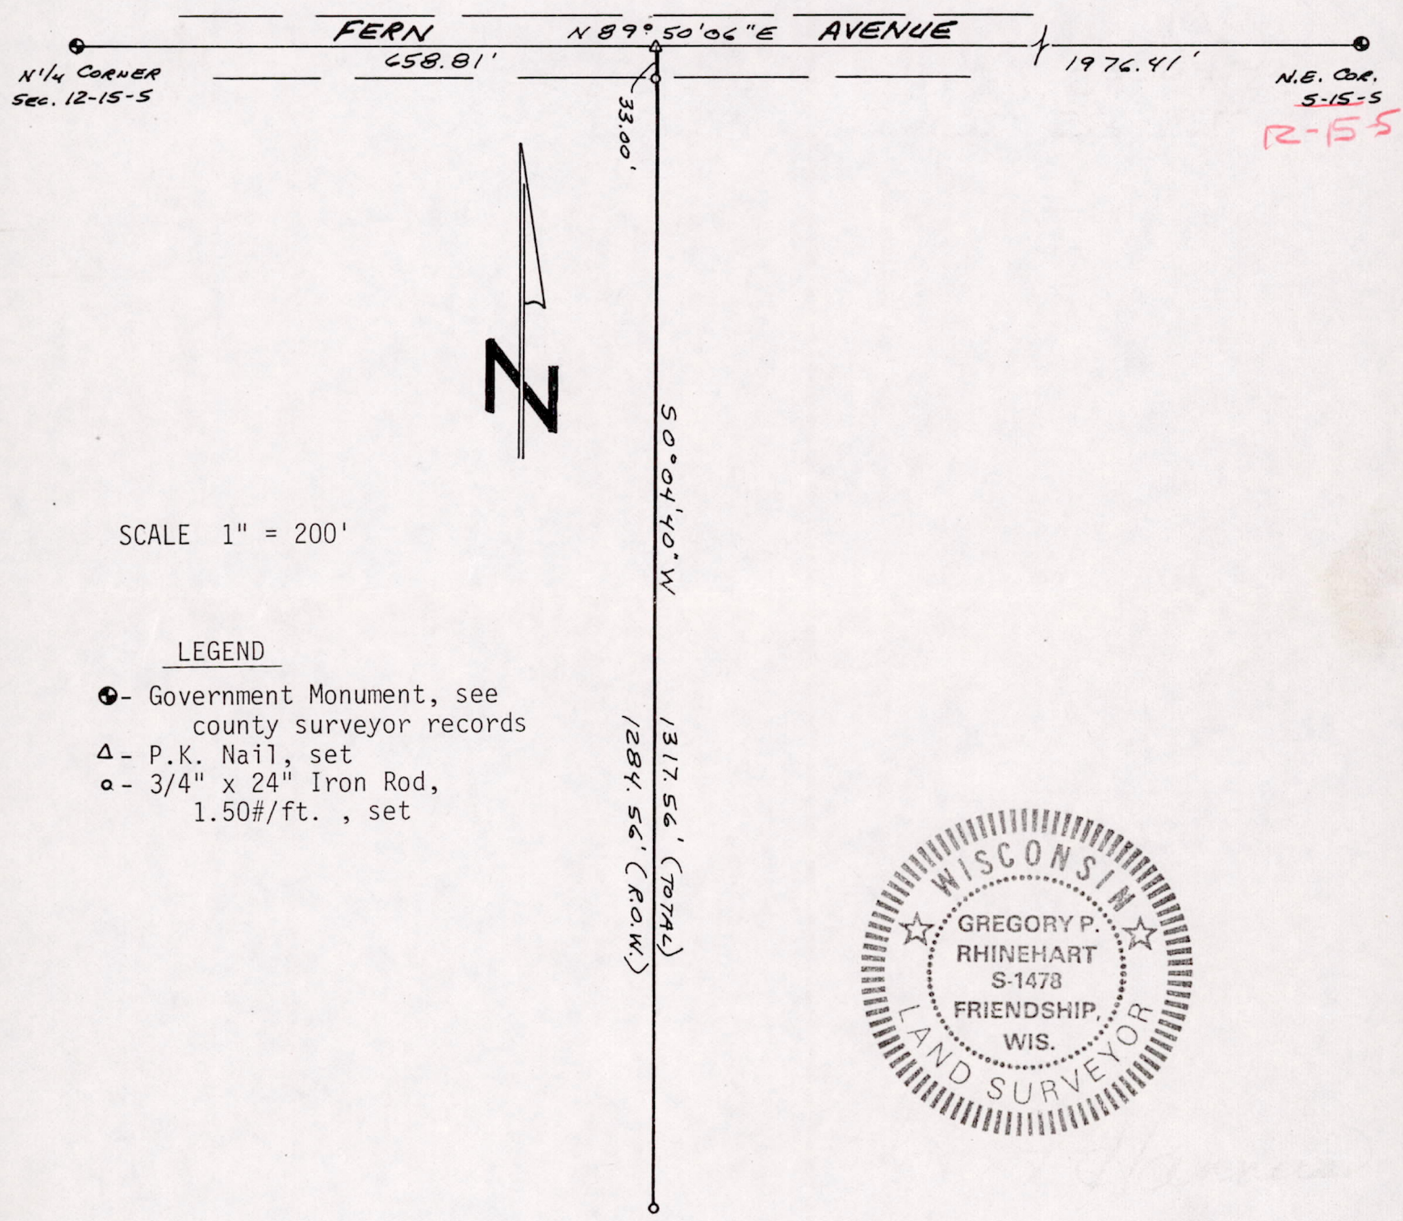

SCALE 1" = 200'

LEGEND

- Government Monument, see county surveyor records
- Δ - P.K. Nail, set
- o - 3/4" x 24" Iron Rod, 1.50#/ft. , set

WISCONSIN
GREGORY P. RHINEHART
S-1478
FRIENDSHIP, WIS.
LAND SURVEYOR

I, Gregory P. Rhinehart, Registered Land Surveyor, hereby certify that I have surveyed and mapped the lines shown upon this plat and that the within plat is a true and correct representation of the lines surveyed, to the best of my knowledge and belief.

February 6, 1987

Gregory P. Rhinehart

Gregory P. Rhinehart RLS 1478

POS 12150511001