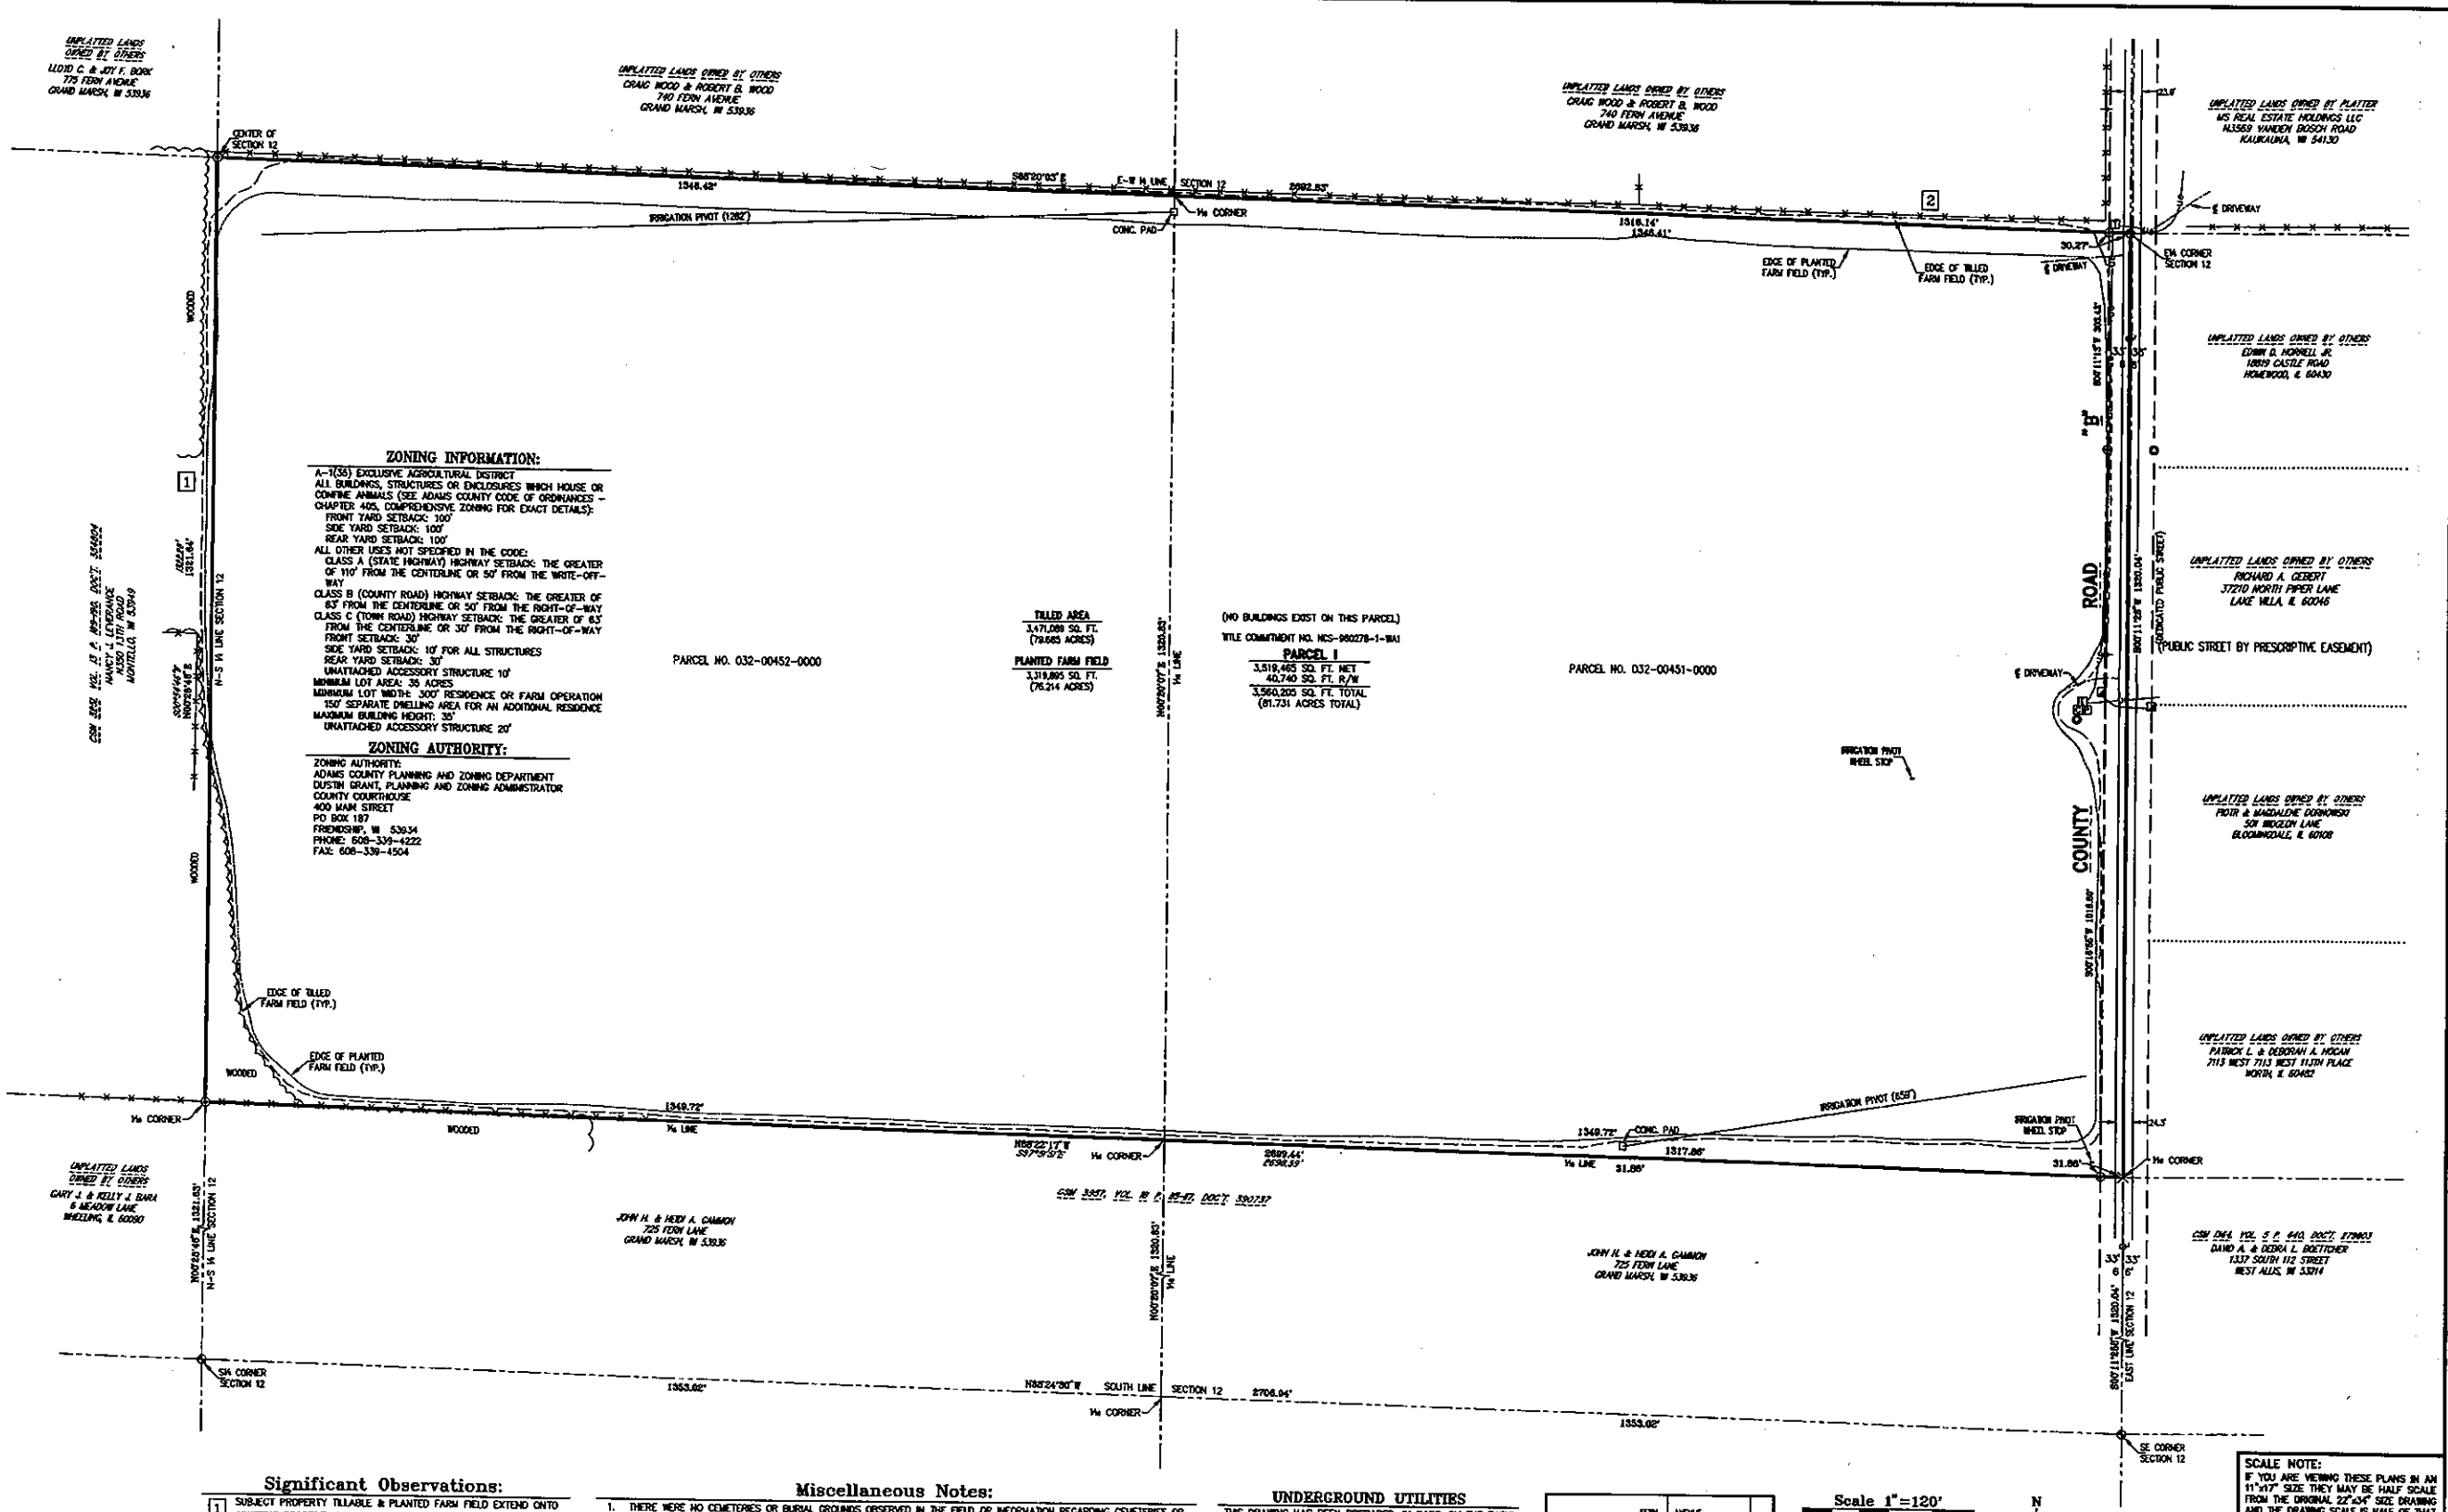

ESP GROUP, INC.
LAMPERT-LEE & ASSOCIATES
ENGINEERS • SURVEYORS • PLANNERS
10968 State Hwy. 54 East • Wisconsin Rapids, WI 54494-8718
715-424-3131 or 715-344-0068 • FAX 715-423-8774
COPYRIGHT © 2019 BY ESP GROUP, INC. ALL RIGHTS RESERVED. DUPLICATION BY WRITTEN PERMISSION ONLY.

REVISIONS

BY	DATE	DESCRIPTION
-		
-		
-		
-		
-		

CLIENT: HANCOCK NATURAL RESOURCE GROUP
PROJECT: SPOTTED COW - WIADA101
TITLE: ALTA/NSPS LAND TITLE SURVEY
T.C. NCS-960278-1-WA1 - PARCEL I

☐ PRELIMINARY
NOT FOR CONSTRUCTION
DATE:____ BY____
☐ FOR BIDDING ONLY
DATE:____ BY____
☐ FOR CONSTRUCTION
DATE:____ BY____
☒ DRAWING OF RECORD
DATE: 08/25/19 BY T.J.T.
☐
DATE:____ BY____

SCALE NOTE:
IF YOU ARE VIEWING THESE PLANS IN AN 11"X17" SIZE THEY MAY BE HALF SCALE FROM THE ORIGINAL 22"x34" SIZE DRAWING AND THE DRAWING SCALE IS HALF OF THAT STATED. CHECK SCALE LEGEND BAR.

SEAL:
WISCONSIN
THOMAS J. TROMBLY
S-2656
LAMPERT-LEE & ASSOCIATES, INC.
Wisconsin
LAND SURVEYOR
ORIGINAL DOCUMENT BEARS AN EMBOSSED SEAL OR A SEAL STAMPED IN RED WITH AN ORIGINAL SIGNATURE AND DATE.

DESIGNER:
DRAWN BY: JJM BRASEL
FIELD DATA BY: D.S. & T.T.
DATE: 7/19-9/19
CHECKED BY: T.J.T. DATE: 8/16/19
DWG. DATE: SEPT. 25, 2019
DWG. NO. 10163-A-9-D
PROJECT NO. 19-84
PLAN SHEET 9
SHEET 9 OF 22 SHEET(S)

J:\A.B.-Sept 25, 2019, 11:33:45, CADD FILE: 10163-A-9-D.dwg