PLAT OF SURVEY

Located in the Northwest 1/4 of the Northwest 1/4 of Section 21, Township 15 North, Range 7 East, Town of Jackson, Adams County, Wisconsin.

Description:
The west line of the lands described in Doc. No. 469059 of the records of the Adams County Register of Deeds. Located in the NW 1/4 od the NW 1/4 of Section 21, T15N, R7E, Town of Jackson, Adams County , commencing at the Northwest Corner of said Section 21; thence S89°41'12"E 982.07 feet along the North line of said NW 1/4 to the point of beginning; thence S00°34;18"W 1319.63 feet to the South line of the NW 1/4 of the NW 1/4 of said Section 21

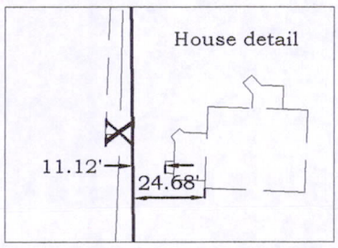

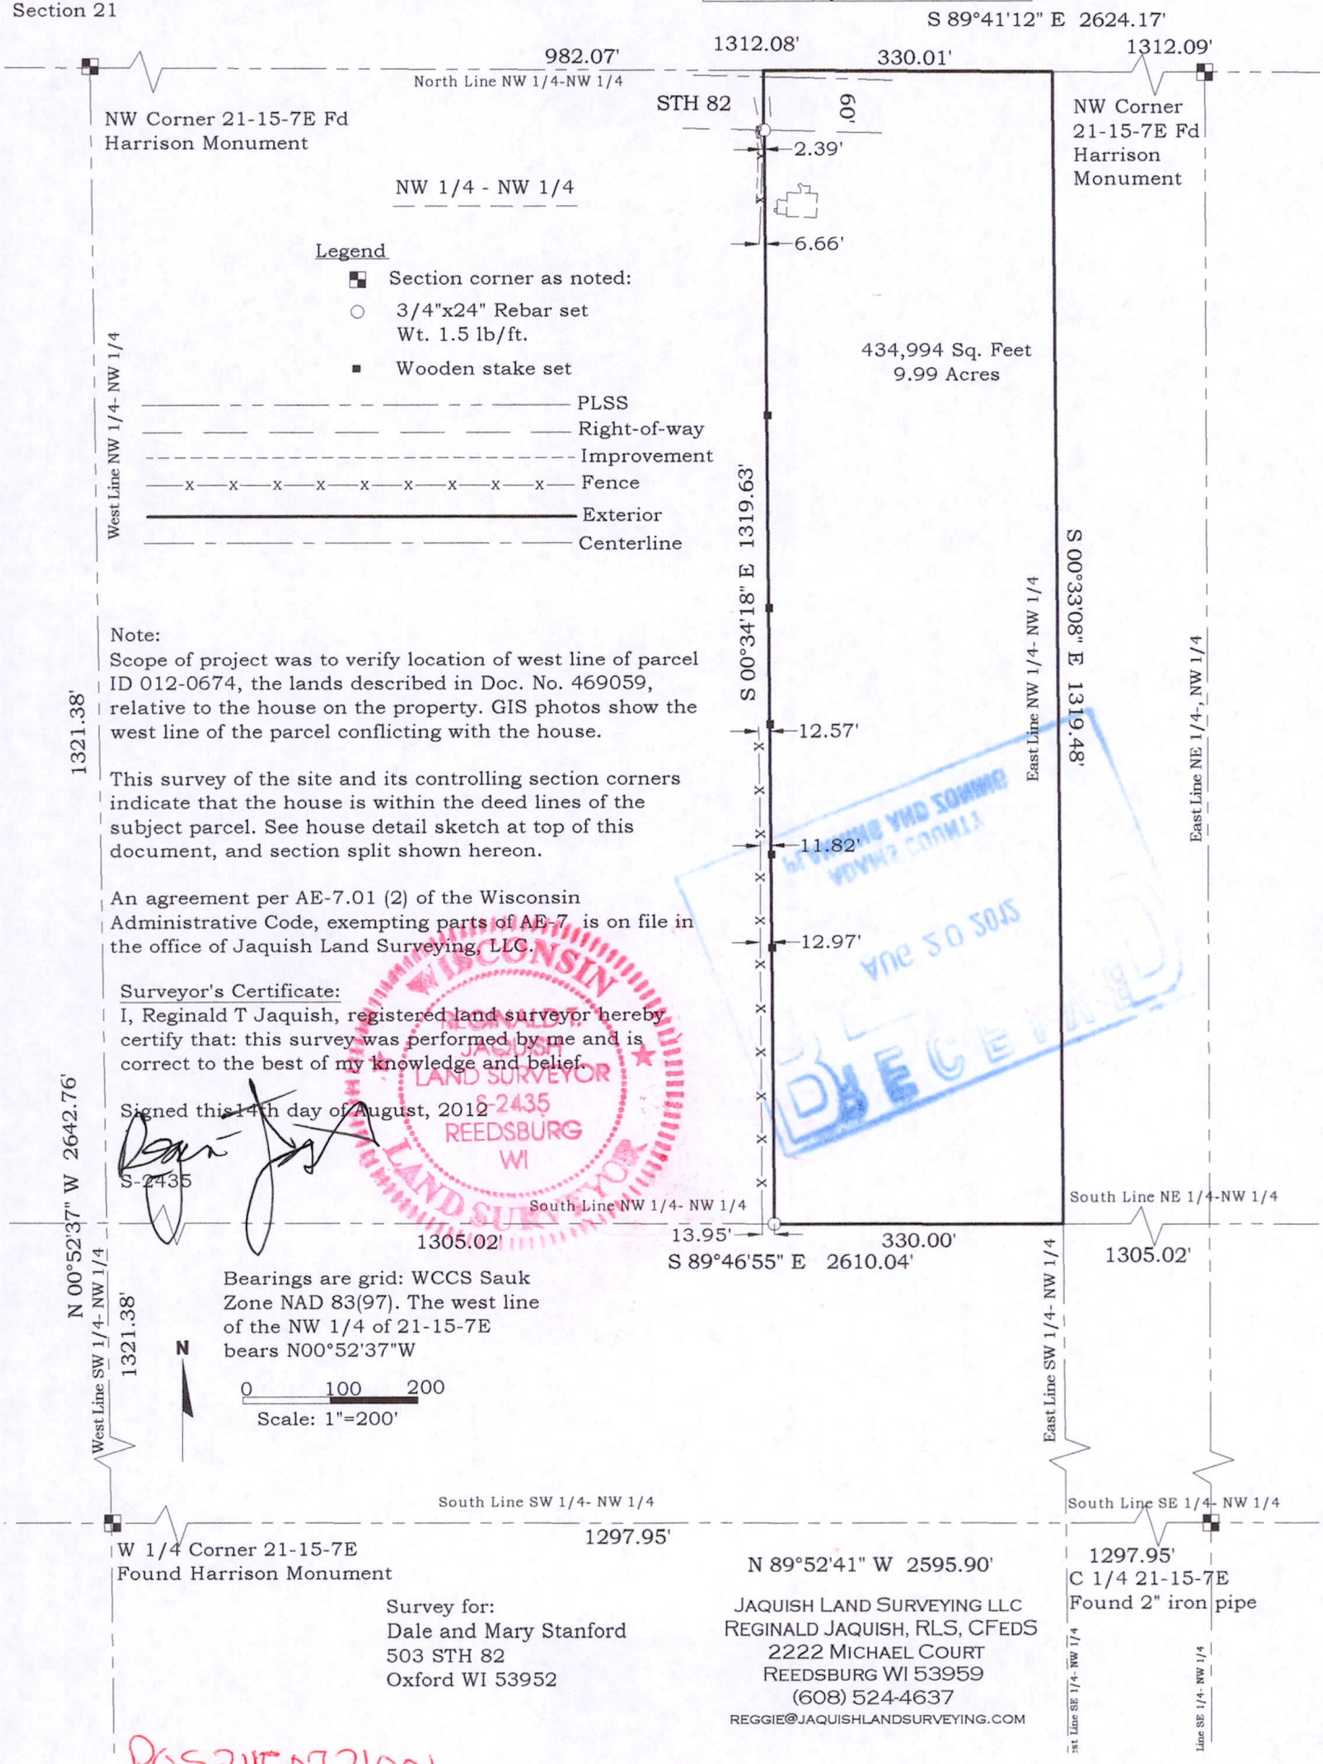

Note:
Scope of project was to verify location of west line of parcel ID 012-0674, the lands described in Doc. No. 469059, relative to the house on the property. GIS photos show the west line of the parcel conflicting with the house.

This survey of the site and its controlling section corners indicate that the house is within the deed lines of the subject parcel. See house detail sketch at top of this document, and section split shown hereon.

An agreement per AE-7.01 (2) of the Wisconsin Administrative Code, exempting parts of AE-7 is on file in the office of Jaquish Land Surveying, LLC.

Surveyor's Certificate:
I, Reginald T Jaquish, registered land surveyor hereby certify that: this survey was performed by me and is correct to the best of my knowledge and belief.

Signed this 14th day of August, 2012

S-2435

WISCONSIN LAND SURVEYOR S-2435 REEDSBURG WI

RECEIVED

Survey for:
Dale and Mary Stanford
503 STH 82
Oxford WI 53952

JAQUISH LAND SURVEYING LLC
REGINALD JAQUISH, RLS, CFEDS
2222 MICHAEL COURT
REEDSBURG WI 53959
(608) 524-4637
REGGIE@JAQUISHLANDSURVEYING.COM

POS21150721001