# PLAT OF SURVEY AND MAP OF IRONS FOUND

Located in Sections 22 and 27, T15N, R7E, Town of Jackson
Adams County, Wisconsin

Client: Bank of Wisconsin Dells, % Wisconsin Dells Realty, PO Box 25, Wisconsin Dells, WI 53965.

Carlson Surveying, 1709 Ash St., Baraboo WI 53913. 608-356-8598

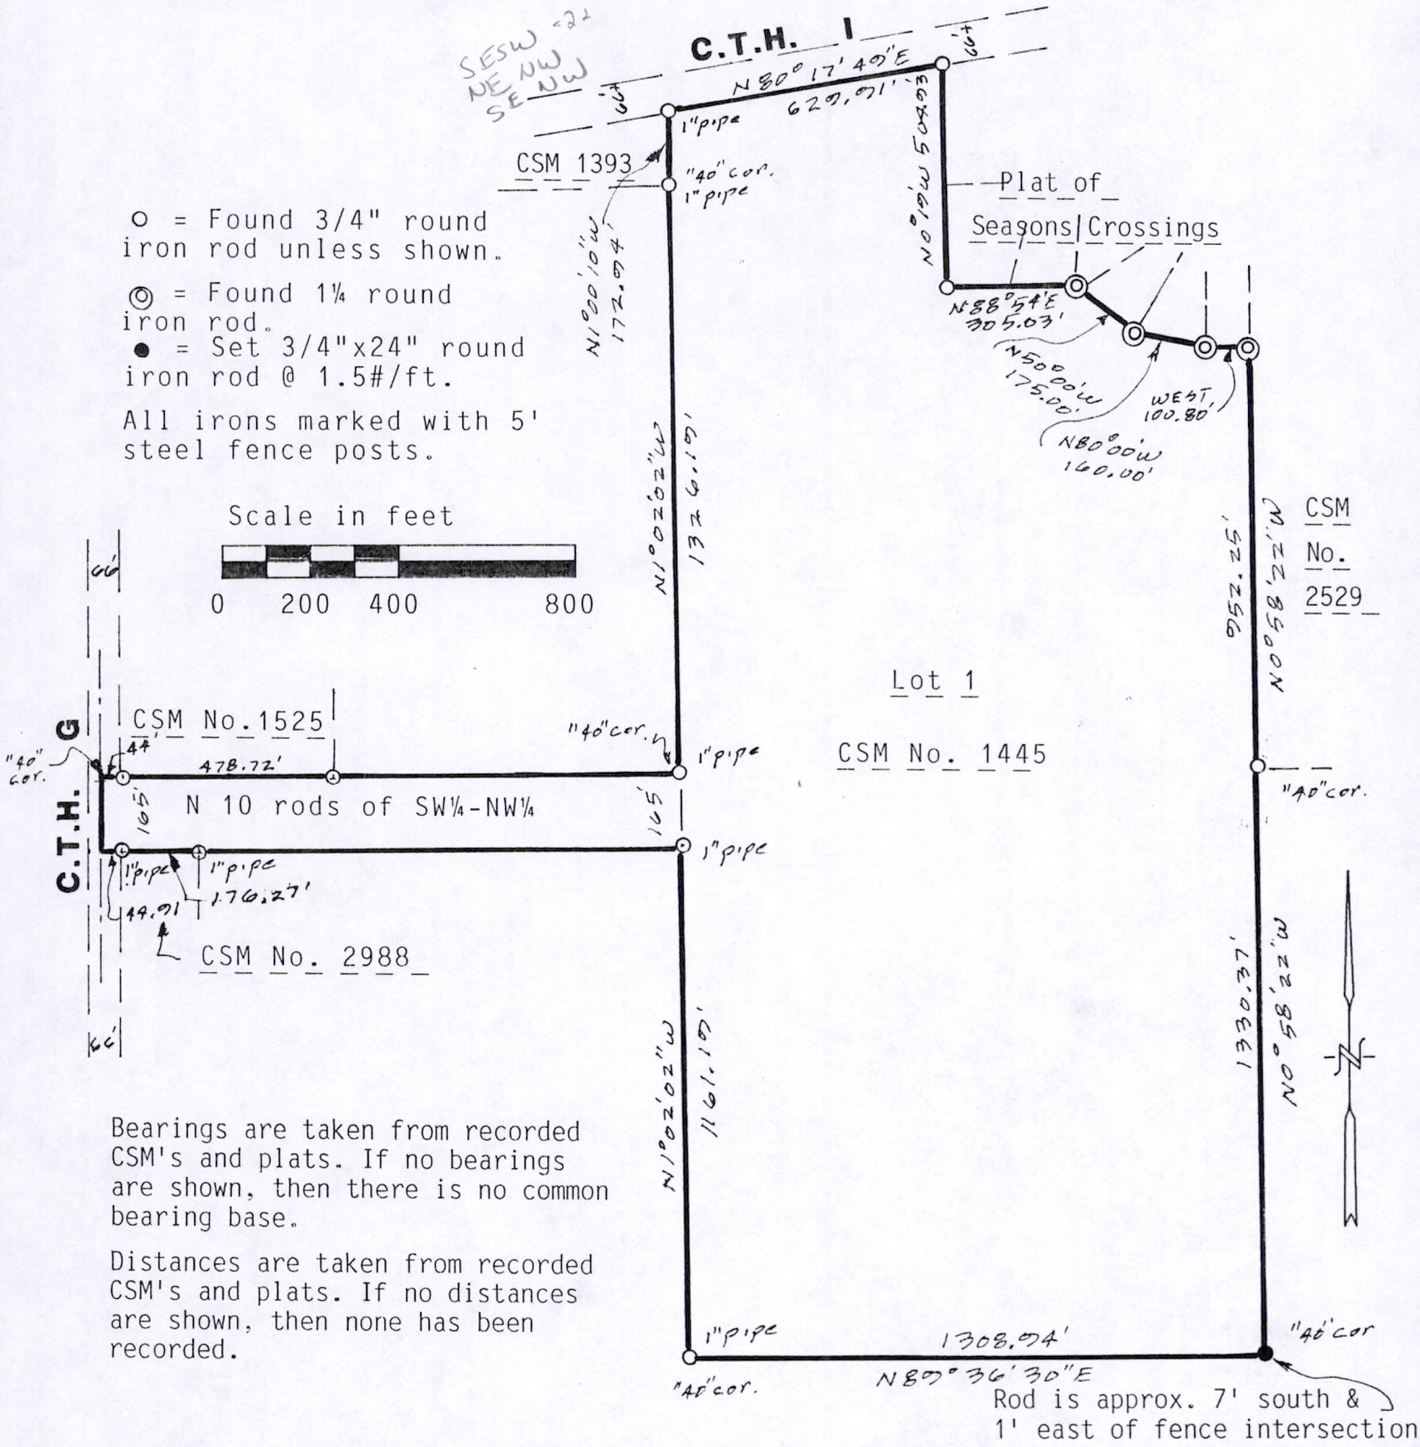


○ = Found 3/4" round iron rod unless shown.

◎ = Found 1¼ round iron rod.

● = Set 3/4"x24" round iron rod @ 1.5#/ft.

All irons marked with 5' steel fence posts.

Bearings are taken from recorded CSM's and plats. If no bearings are shown, then there is no common bearing base.

Distances are taken from recorded CSM's and plats. If no distances are shown, then none has been recorded.

I, Kenenth G. Carlson, registered land surveyor, hereby certify that I have reset the SE corner of Lot 1, CSM No. 1445 according to the dimensions and bearings shown on said CSM as per A-E 7 of the Wis. Adm. code to the best of my knowledge, information and belief.

**DESCRIPTION OF ABOVE MAPPED LAND:**

Lot 1, CSM No. 1445 lying south and west of Plat of Seasons Crossings and the north 10 rods of the SW¼-NW¼, Section 27, T15N, R7E, Town of Jackson, Adams County, Wisconsin.

WISCONSIN
KENNETH G. CARLSON
S-742
BARABOO, WIS.
LAND SURVEYOR

Dec. 22, 1995

POS22150731001