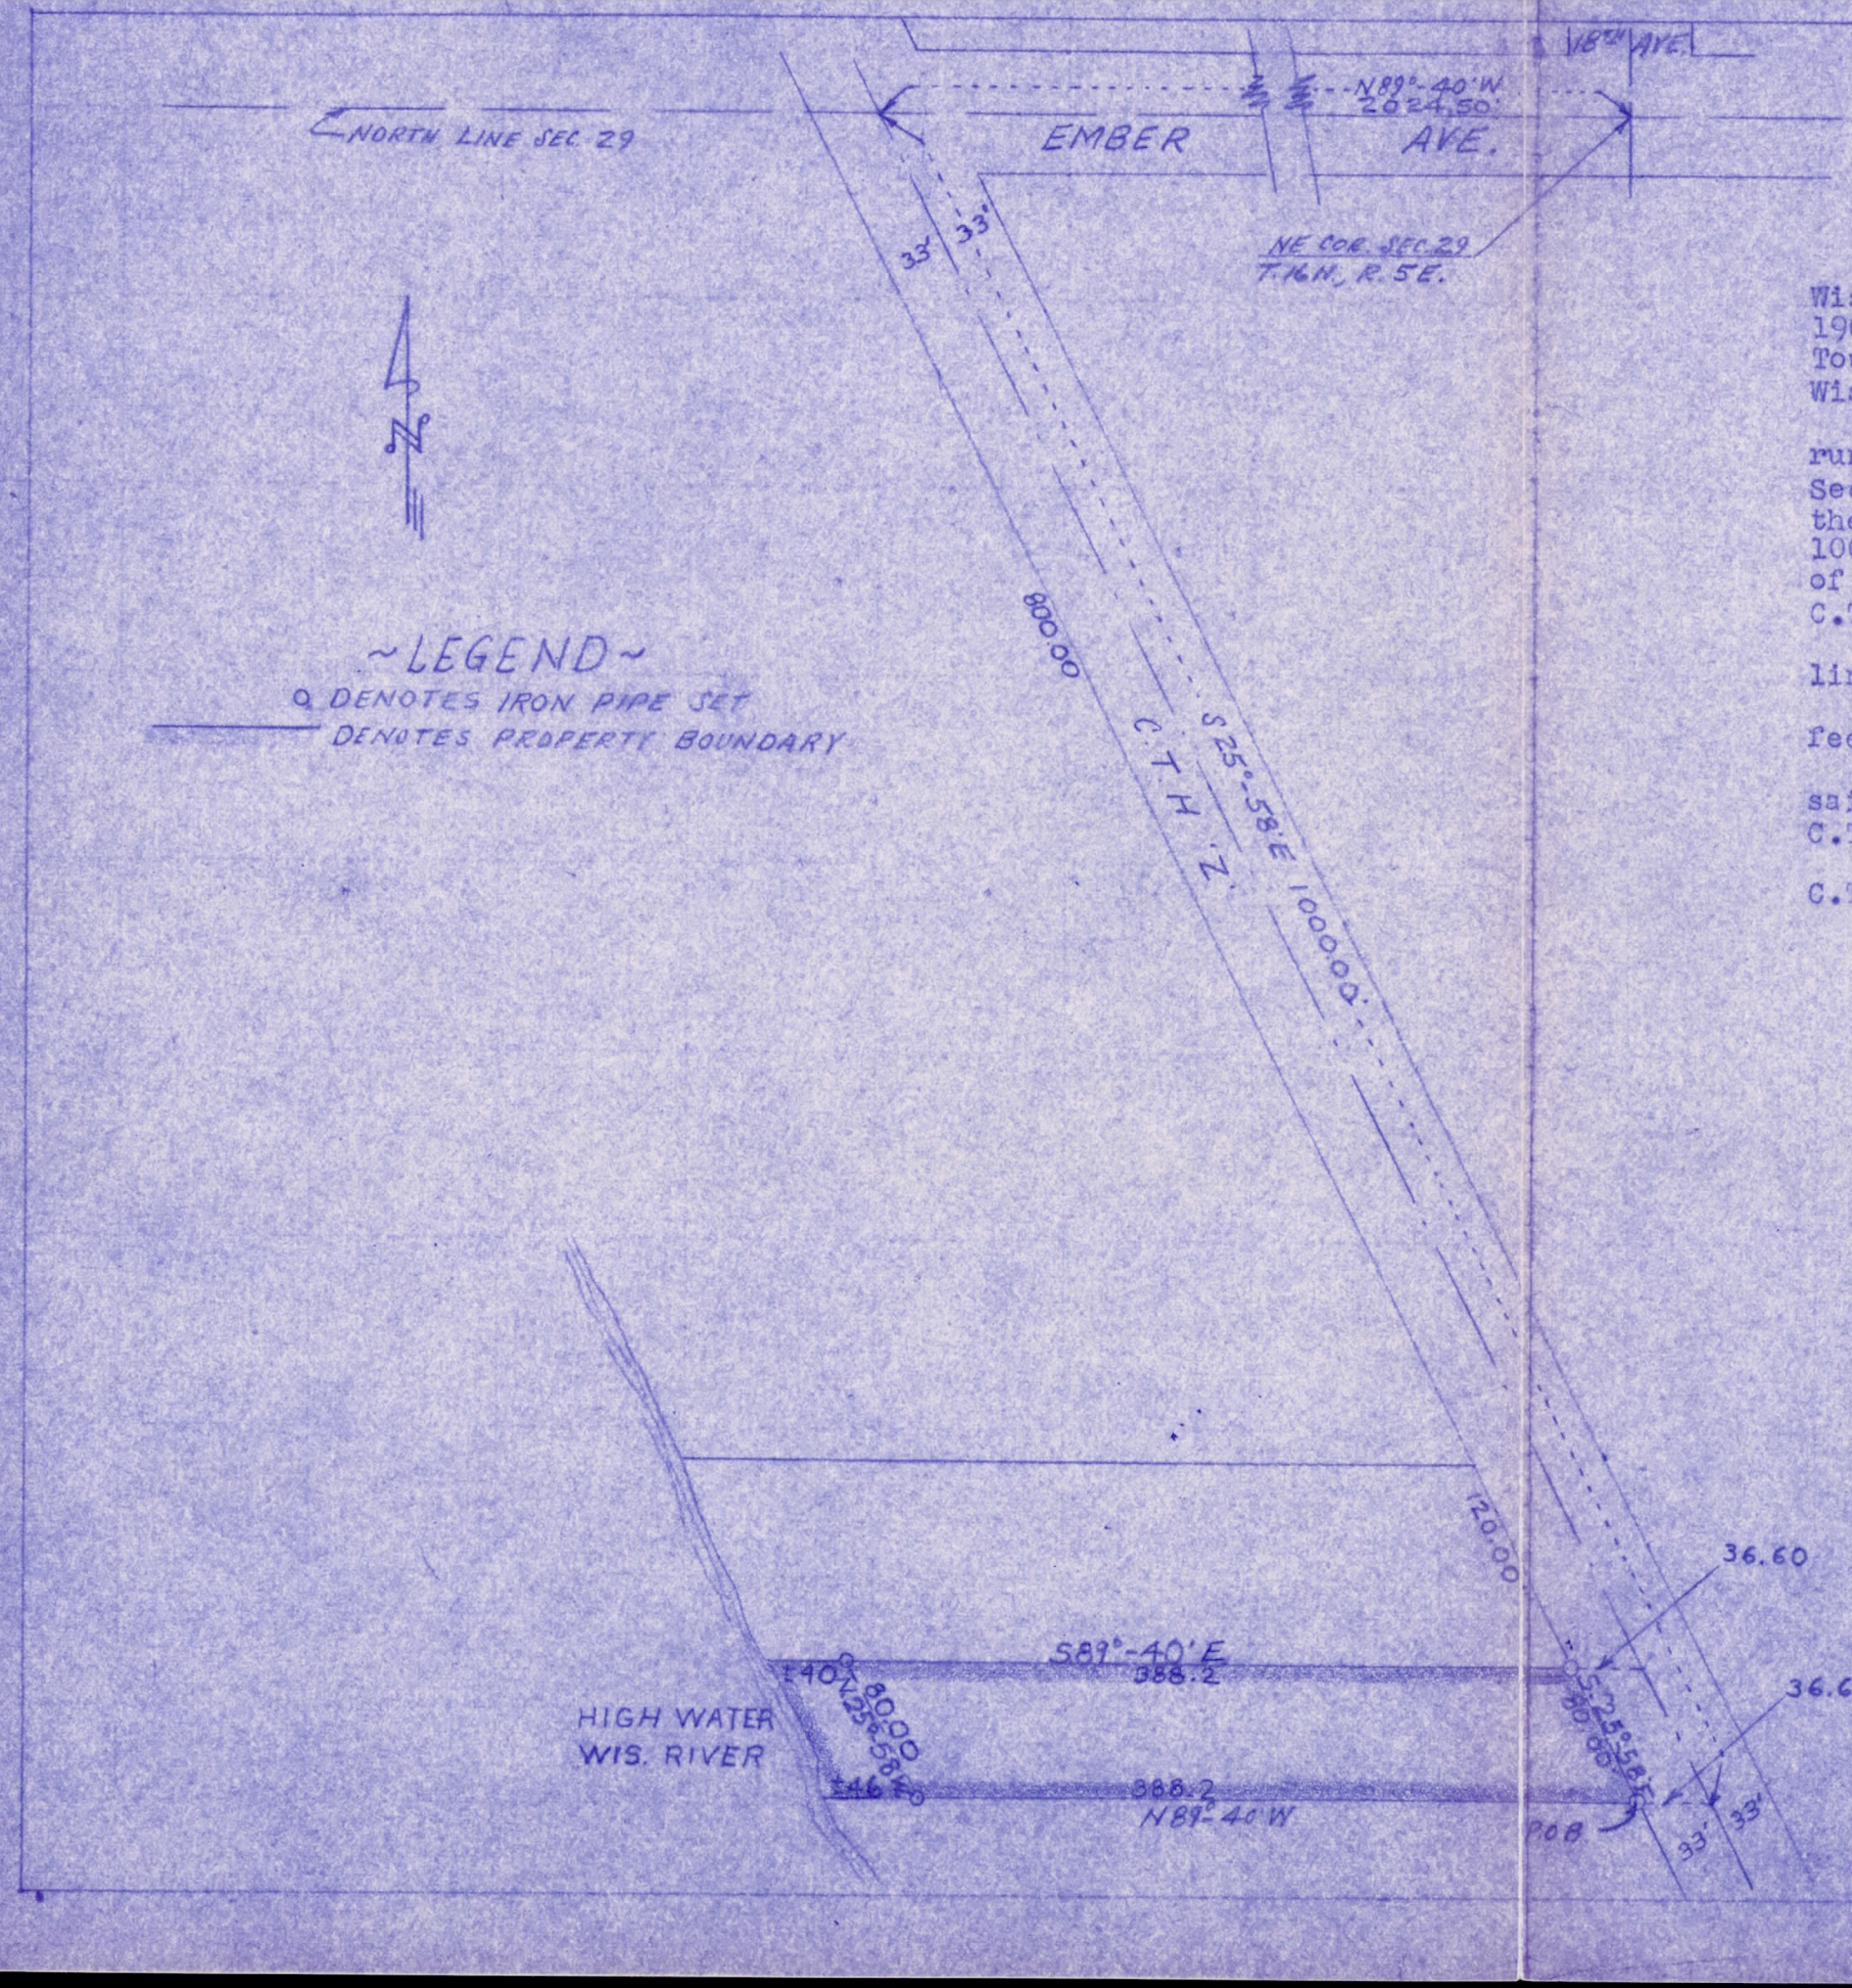


~LEGEND~

○ DENOTES IRON PIPE SET

——— DENOTES PROPERTY BOUNDARY

~DESCRIPTION~

A parcel of land lying between the low water line of the Wisconsin River and County Trunk Highway 'Z' as existing in 1965, located in the North ½ of the NE ¼ of Section 29, Township 16 North, Range 5 East, Town of Quincy, Adams County, Wisconsin, being more particularly discribed as follows:

Commencing at the Northeast corner of said Section 29; running thence N 89°-40' W, along the North line of said Section 29, 2024.50 feet to the centerline of County Trunk "Z"; thence S 25°-58' E, along the centerline of County Trunk "Z", 1000.00 feet; thence N 89°-40' W, parallel to the North line of said Section 29, 36.60 feet to the Westerly line of C.T.H. "Z" and the point of beginning;

Thence continuing N 89°-40' W, parallel to the North line of said Section 29, 388.20 feet to a meander line;

Thence N 25°-58'W, along the meander line 80.00 feet;

Thence S 89°-40' E, parallel to the North line of said Section 29, 388.20 feet to the Westerly line of said C.T.H. "Z";

Thence S 25°-58' E, along the Westerly line of said C.T.H. "Z", 80.00 feet to the point of beginning.




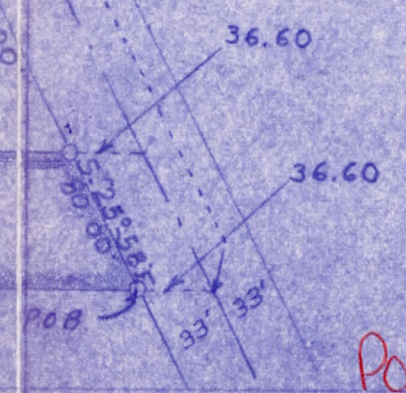


WISCONSIN
S 266
REGISTERED LAND SURVEYOR

POS29160511005

BURTON H. MORRIS
FRIENDSHIP, WISCONSIN

MAP SHOWING SURVEY OF A PART OF THE NE¼-NE¼ SEC. 29, T.16N., R.5E. TWN. OF QUINCY, ADAMS COUNTY, WISCONSIN.

SCALE: 1"=100' DATE: JAN., 1966

PERRY-CARRINGTON ENGINEERING CORP.
MARSHFIELD, WISCONSIN

Job No. 11

JAN 18 1973