PROJECT NO. 470189

CLIENT: LAURA CORRIGAN
STREET: RT 1 BOX 167
CITY: ADAMS WI

M.S.A. FILE NO. 38-25E-188

SHEET 1 OF 1
SIDE 1 OF 2

MID-STATE ASSOCIATES INC. MAUSTON, WISCONSIN 53948

PLAT OF SURVEY

SURVEY OF THE WEST 10 ACRES OF THE E1/2 OF THE SW1/4-NW1/4 SECTION 16, T16N, R6E, TOWN OF EASTON, ADAMS COUNTY, WI

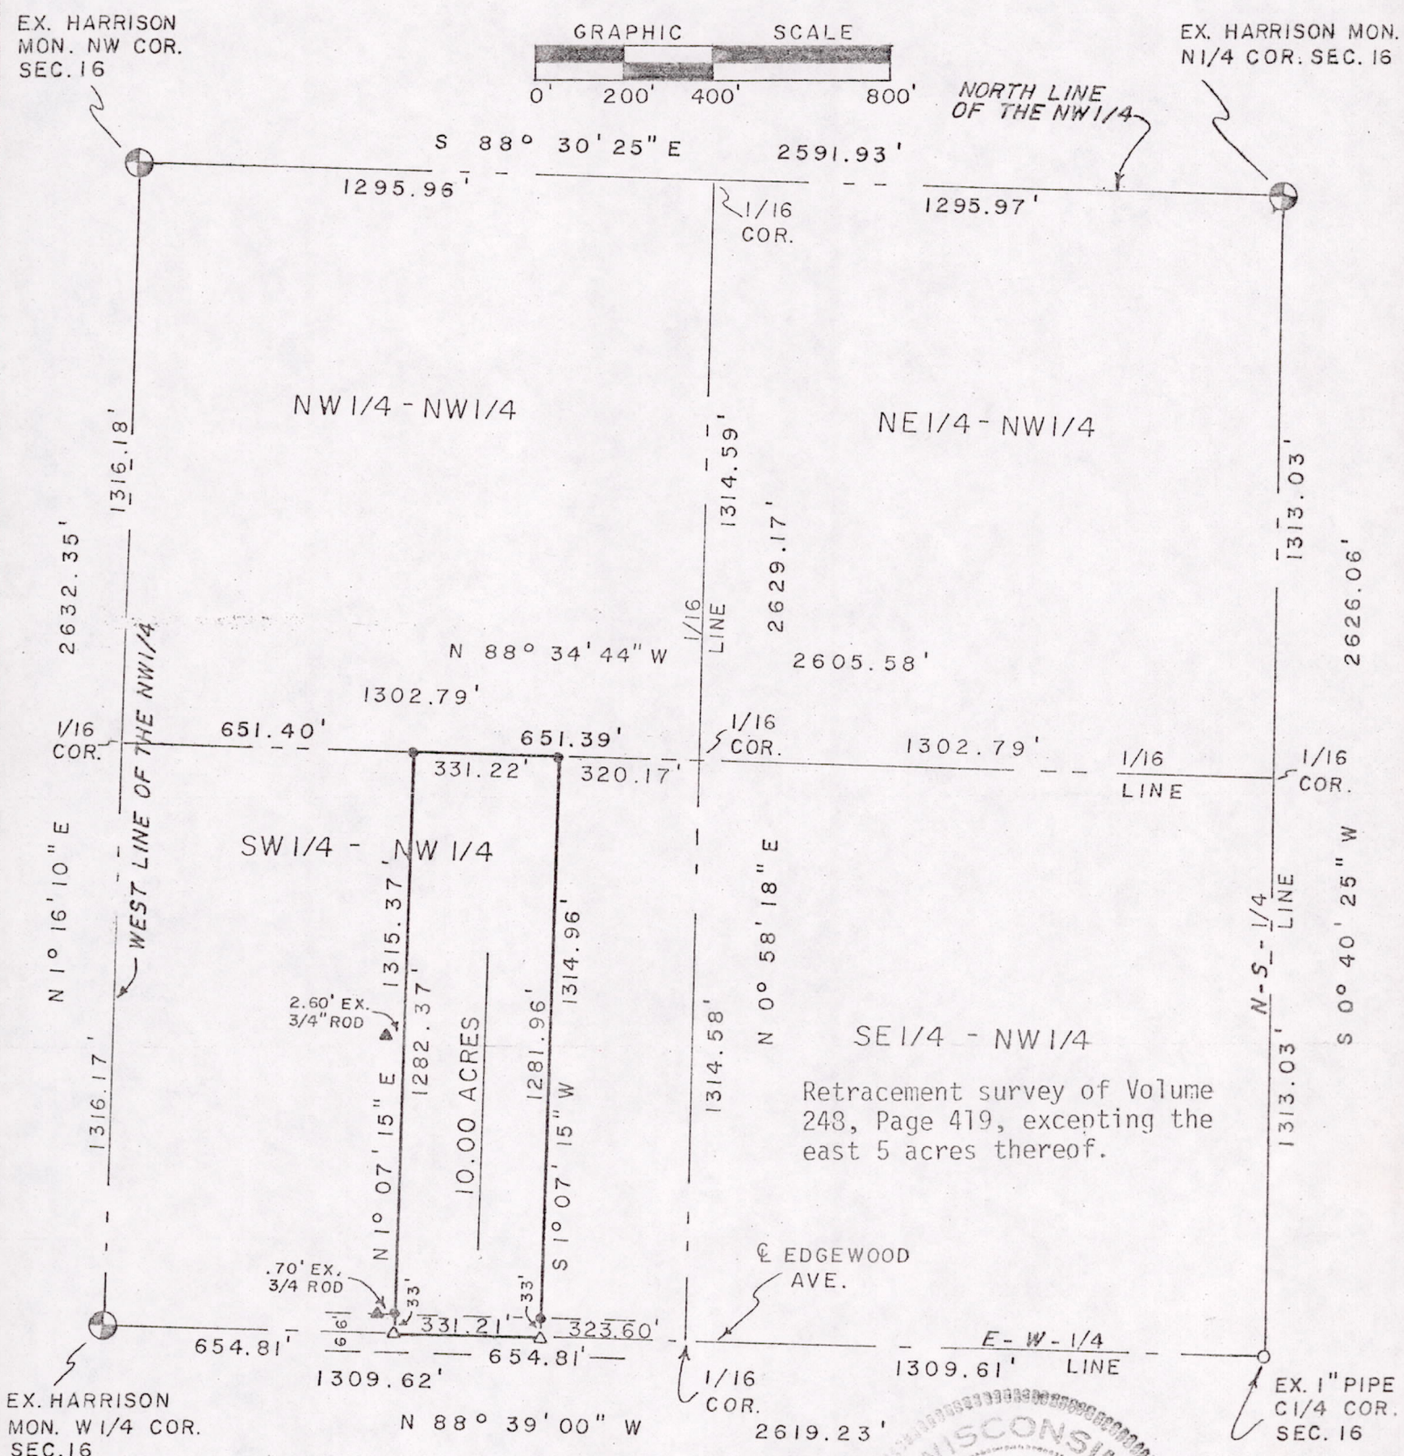

LEGEND

- = 3/4" x 24" RODS SET
- △ = P.K. NAILS SET

F.B. 7701 PG. 42

WISCONSIN ALLEN D. ROHDE S-1191 MAUSTON WIS. LAND SURVEYOR

Allen D. Rohde 11-10-78

DRAWN BY D. DONNELLY

POS16160621002