ADAMS COUNTY PLAT OF SURVEY

PART OF THE N.E.¼ OF THE N.E.¼ AND THE N.W.¼ OF THE N.E.¼ AND THE S.W.¼ OF THE N.E.¼ AND THE N.E.¼ OF THE S.W.¼ AND PART OF THE N.W.¼ OF THE S.W.¼ OF SECTION 25, T.16 N.,R.6 E., TOWN OF EASTON, ADAMS COUNTY, WISCONSIN.

SURVEYORS CERTIFICATE:

I, Robert T. Welch, Registered Land Surveyor, hereby certify:

That under the direction of First Wachovia, I have surveyed and mapped this Plat of Survey located in part of the N.E.¼ of the N.E.¼ and the N.W.¼ of the N.E.¼ and the S.W.¼ of the N.E.¼ and the N.E.¼ of the S.W.¼ and part of the N.W.¼of the S.W.¼ of Section 25, T.16 N.,R.6 E., Town of Easton, Adams County, Wisconsin described as follows;

Beginning at the N.¼ Corner of Section 25; thence S.89°38'22"E. 2673.58'; thence SOUTH 759.52'; thence N.89°38'22"W. 264.00'; thence SOUTH 240.00'; thence S.89°38'22"E. 264.00'; thence SOUTH 313.00'; thence N.89°49'57"W. 1333.62'; thence S.00°08'13"E. 1317.04'; thence S.89°58'24"W. 1330.46' to the Center of said Section; thence S.00°16'23"E. 1315.98'; thence S.89°52'39"W. 2627.17'; thence N.00°38'54"E. 1320.45'; thence N.89°58'24"E. 278.04'; thence S.37°16'22"E. 293.17' to a Point on the Arc of a Curve to the left having Radius of 505.73' and a Central Angle of 41°41'29"; thence Southeasterly 367.99' along the Arc of said curve the Chord of which bears S.56°33'01"E. 359.93'; thence S.78°57'47"E. 72.01'; thence N.00°01'36"W. 445.73'; thence N.89°58'24"E. 1779.58' to the Center of Section 25; thence N.00°16'23"W. 2643.14' to the Point of Beginning. Subject to all Easements and Restrictions of Record.

That said map is a correct representation of the exterior boundaries of the land surveyed; that I have fully complied with the provisions of the State and County Ordinances in surveying and mapping the same to the best of my knowledge and beliefs.

Robert T. Welch

Robert T. Welch RLS 1690
Aug. 14,1990
Drafted by:
Joseph B. Schmelzle

WISCONSIN ROBERT T. WELCH S-1690 REDGRANITE WIS. LAND SURVEYOR

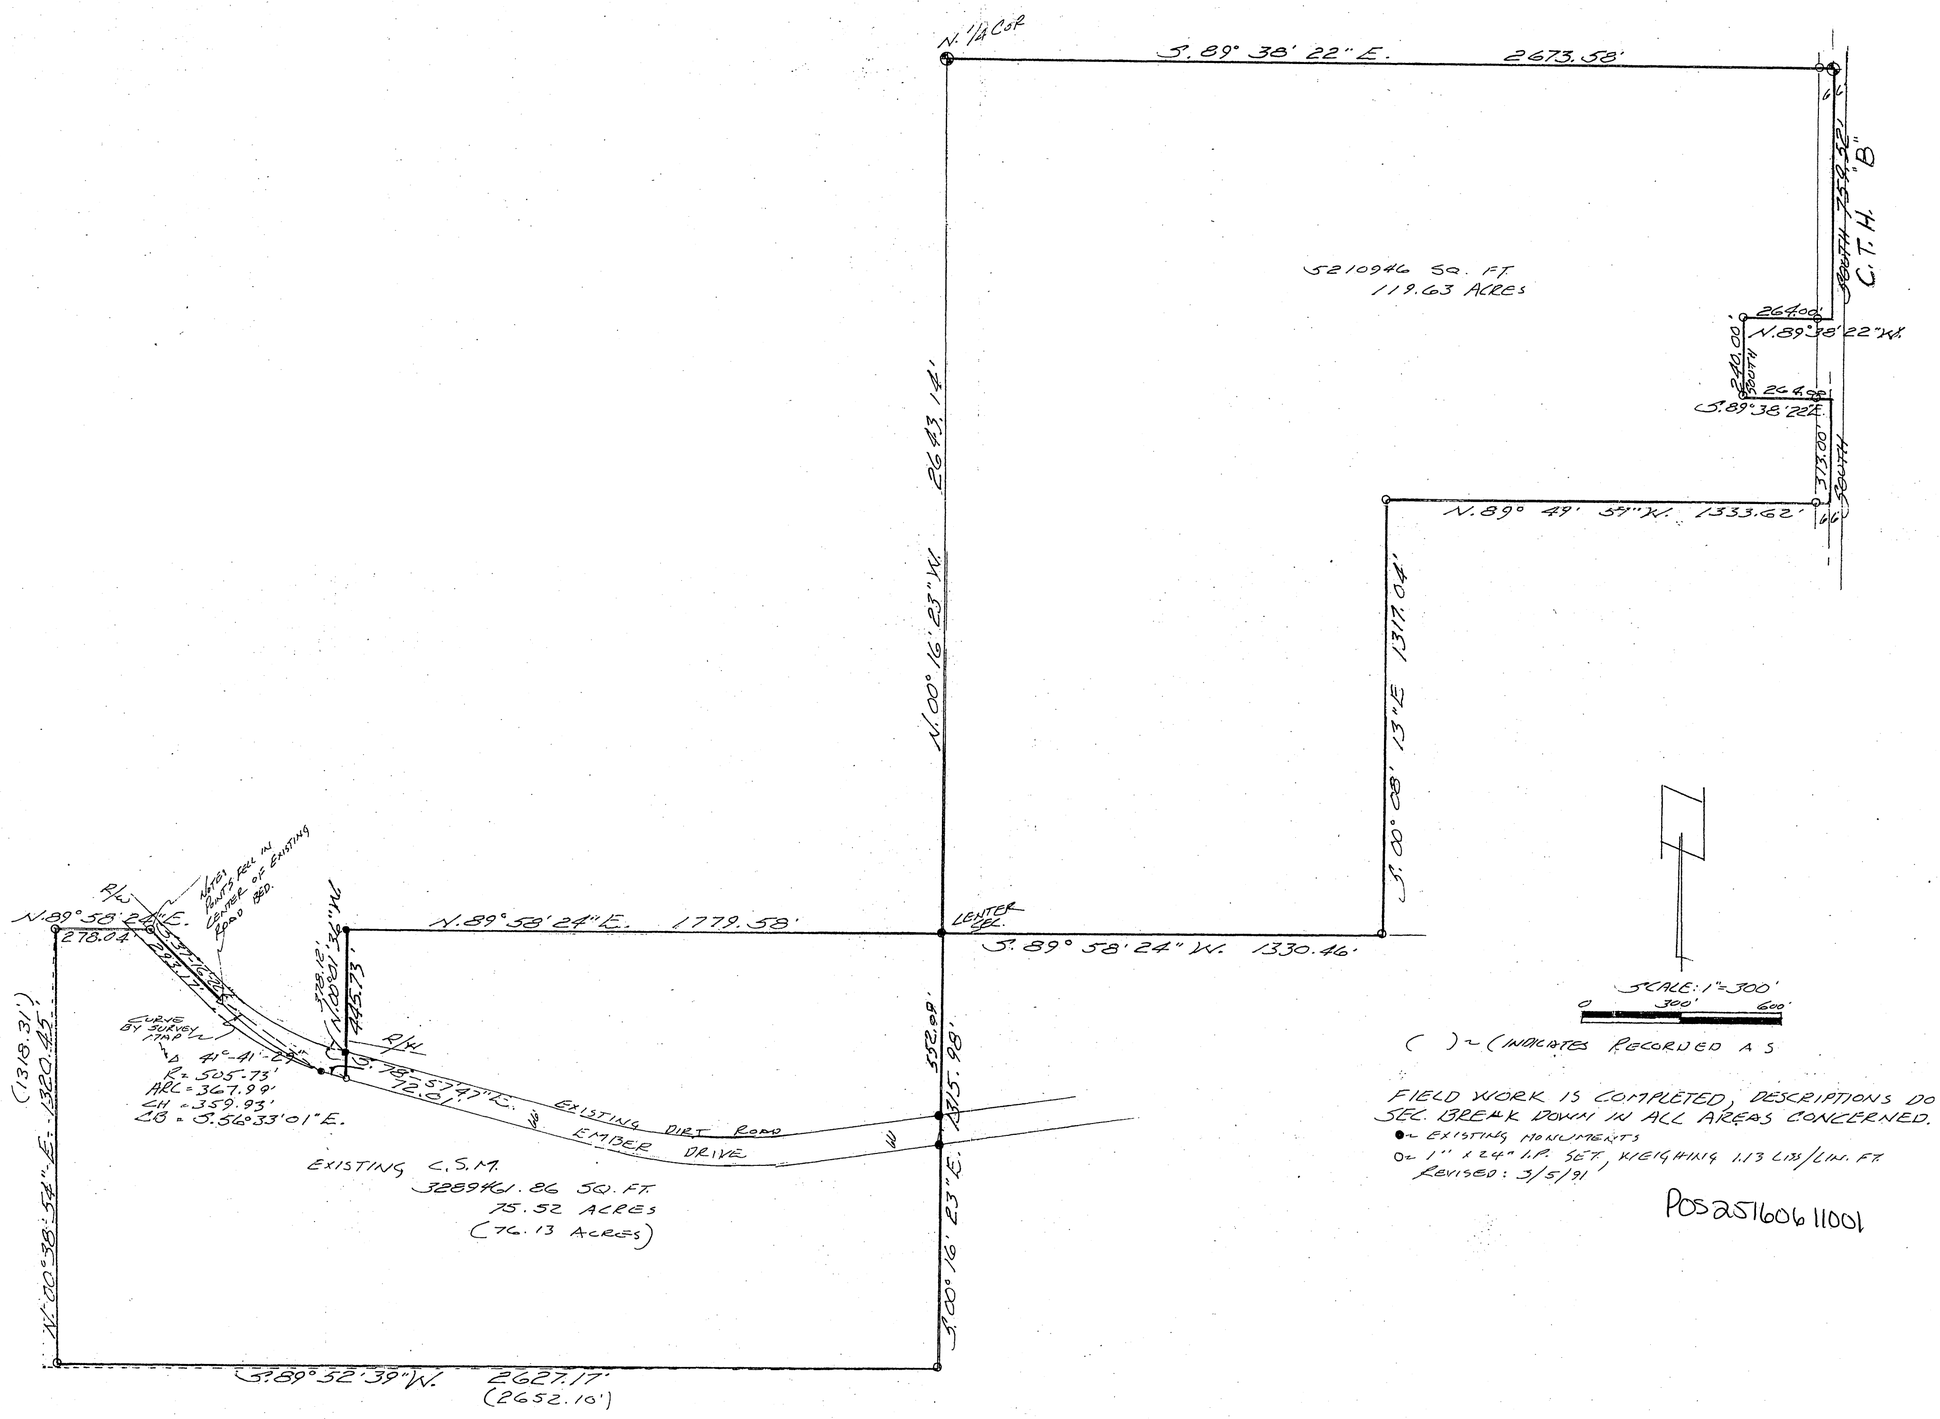


( ) = (INDICATES RECORDED AS

FIELD WORK IS COMPLETED, DESCRIPTIONS DO MATCH SEC. BREAK DOWN IN ALL AREAS CONCERNED.

● = EXISTING MONUMENTS

O = 1" x 24" I.P. SET, WEIGHING 1.13 LBS/LIN. FT.

REVISED: 3/5/91

POS251606 11001