MSA PROFESSIONAL SERVICES

TRANSPORTATION • MUNICIPAL
DEVELOPMENT • ENVIRONMENTAL

P.O.Box 349 Friendship, WI 53934-0349
608-339-3808

© MSA Professional Services, Inc.

Cadd File: r12240007.DWG			
Field Book: FILE	Drawn by: GPR	Date: SEPT. 12, 2016	
Page No.: FILE	Checked by: EJS	Scale: 1" = 500'	

PLAT OF SURVEY

:PREPARED FOR: MILK SOURCE REAL ESTATE HOLDINGS, LLC
N3569 VANDEN BORSCH ROAD
KAUKAUNA, WI 54130

Project No. R1224007

Sheet 1 of 1

THE WEST LINE OF THE SOUTHEAST QUARTER OF THE NORTHEAST QUARTER LYING SOUTH OF CTH E;
THE NORTH AND WEST LINES OF THE NORTHWEST QUARTER OF THE SOUTHEAST QUARTER;
THE WEST LINES OF THE SOUTHWEST QUARTER OF THE SOUTHEAST QUARTER;
SECTION 8, TOWNSHIP 16 NORTH, RANGE 7 EAST, TOWN OF NEW CHESTER,
ADAMS COUNTY, WISCONSIN.

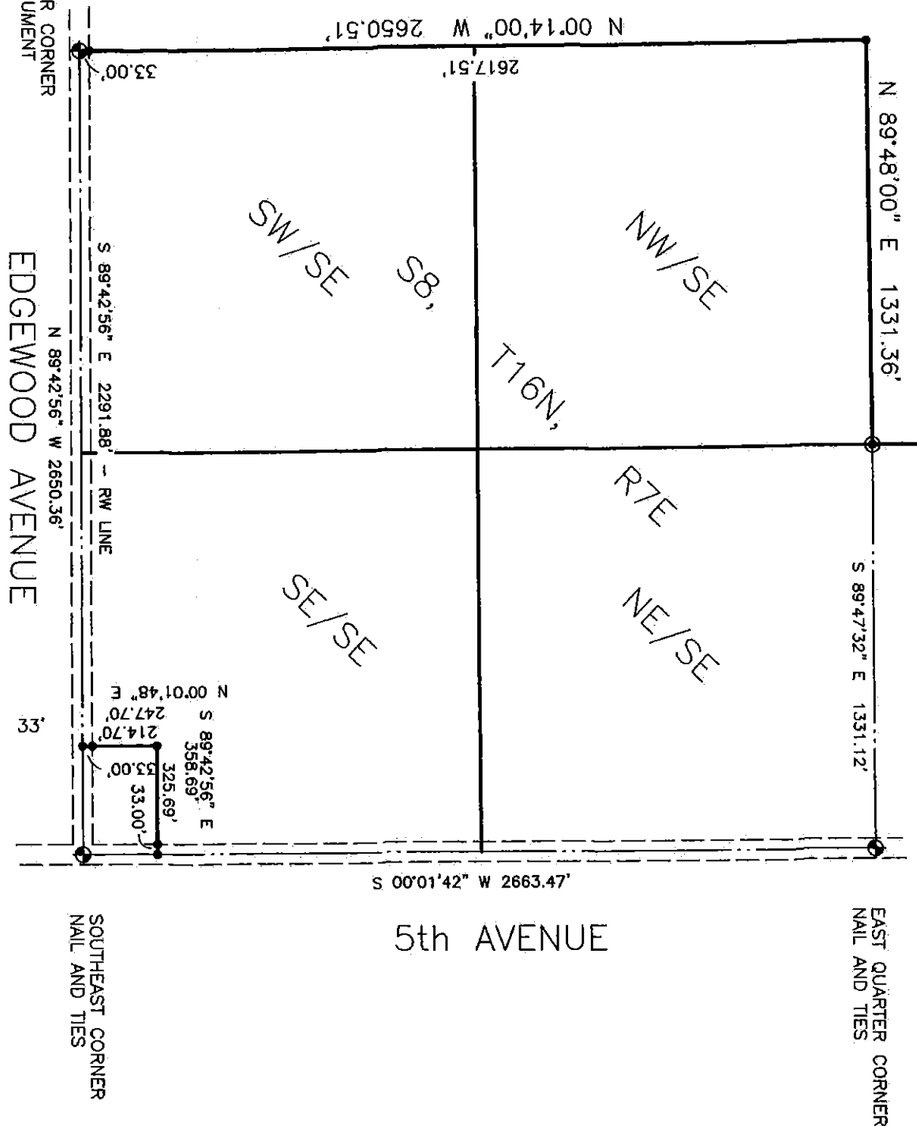

LEGEND

- GOV'T CORNER, FOUND AS NOTED
- 2" IRON PIPE, FOUND
- 3/4" IRON ROD, FOUND

THE EAST LINE OF THE SE1/4 OF SECTION 8-16-7E WAS ASSIGNED A BEARING OF S00°01'42"W AS THE BASIS OF BEARINGS ON THIS MAP.

GRAPHIC SCALE

0 250 500 750 1000

1 INCH = 500 FEET

WISCONSIN LAND SURVEYOR
GREGORY P. RHINEHART
S-1478
FRIENDSHIP, WI

MSA PROFESSIONAL SERVICES
GREGORY P. RHINEHART, PROFESSIONAL LAND SURVEYOR, S-1478

9/26/2016
DATE

NOTE: IF THE SURVEYOR'S SEAL AT LEFT IS NOT RED IN COLOR, THE SURVEY IS A COPY AND SHOULD BE ASSUMED TO CONTAIN UNAUTHORIZED ALTERATIONS. THE CERTIFICATION CONTAINED ON THIS DOCUMENT SHALL NOT APPLY TO COPIES.

P0508160741002