NAME: Julius King and Robert Goldsmith

ADDRESS: Rt. # 1 Grand Marsh, Wisconsin

DESCRIPTION: Part of the SW$\frac{1}{4}$ of the NE$\frac{1}{4}$ Section 9, T16N, R7E, Town of New Chester, Adams County, Wisconsin, More fully described as follows:
Commencing at the center of said Section 9;
Thence N00°-11'E 460.00 feet;
Thence EAST 511.22 feet to the Point of Beginning;
Thence continuing EAST 571.93 feet;
Thence N00°-11'E 304.65 feet;
Thence WEST 571.93 feet;
Thence S00°-11'W 304.65 feet to the Point of Beginning.

Containing 4.0 Acres

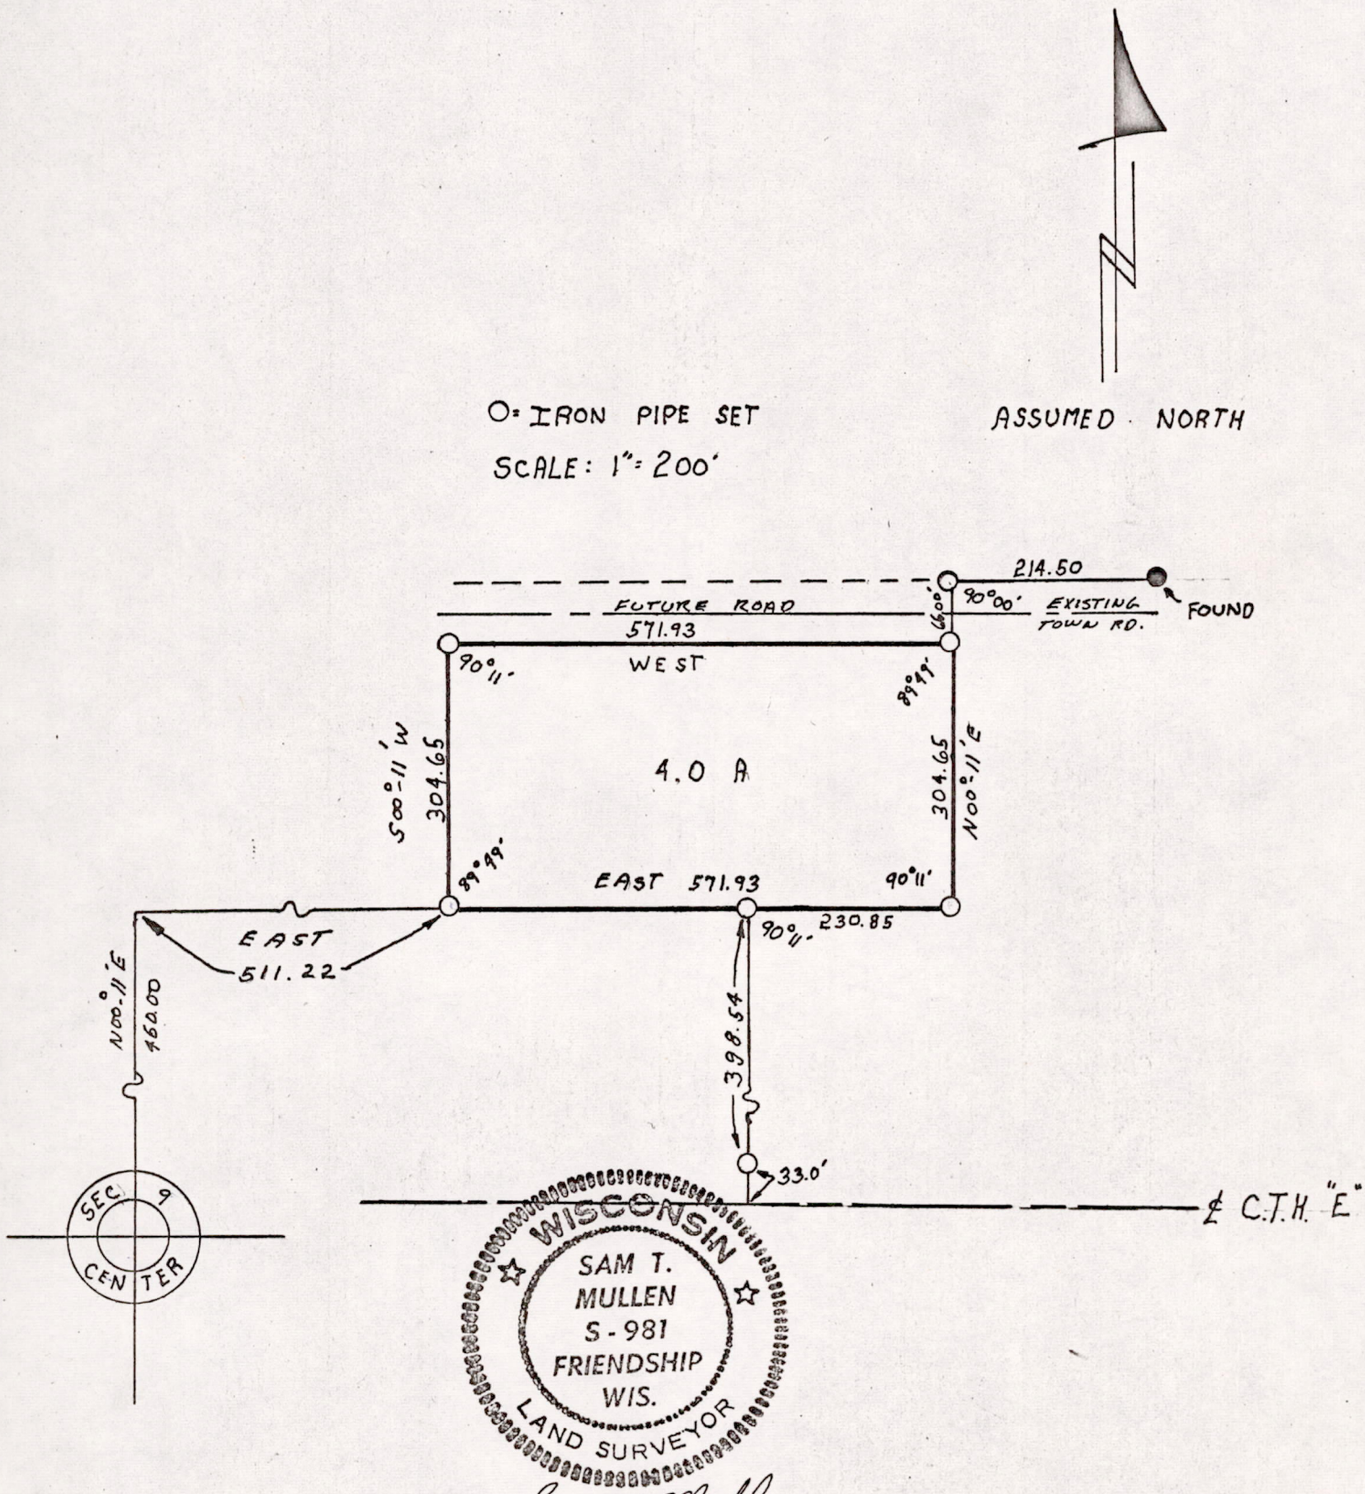

Sam T. Mullen

Sam T. Mullen R.L.S. No. S-981
June 24, 1971

POS 09160711002