MAP OF SURVEY

LOCATED IN THE NW 1/4 OF THE NE 1/4, SECTION 25, T16N, R7E, TOWN OF NEW CHESTER, ADAMS COUNTY, WISCONSIN.

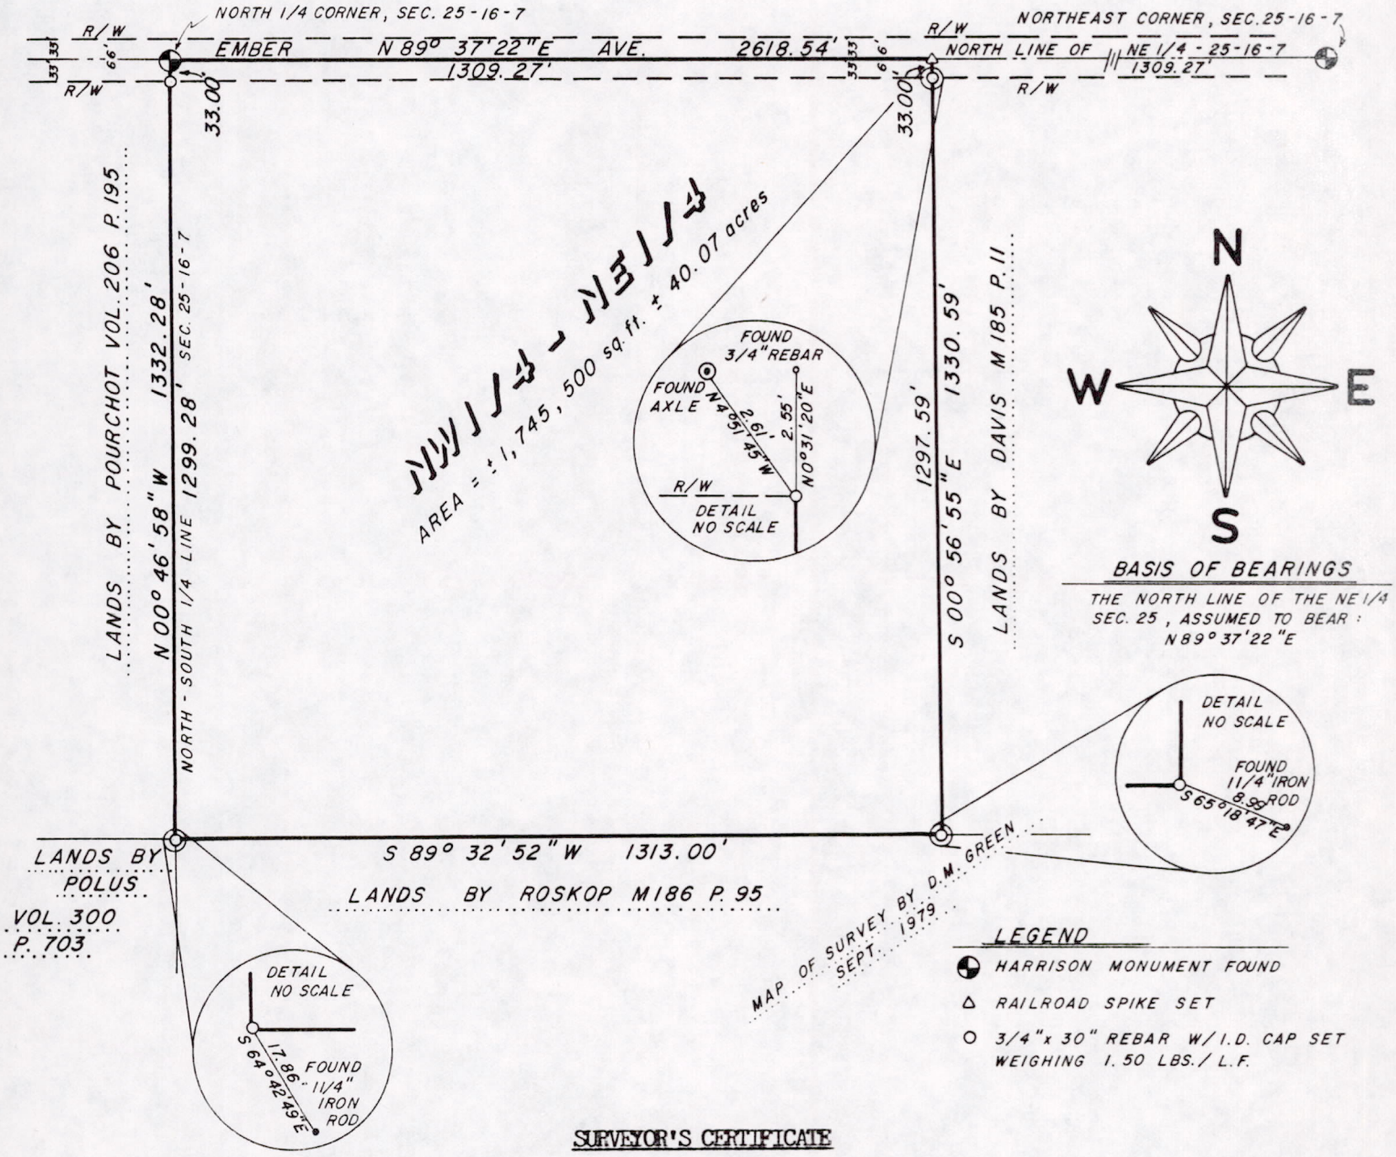

SURVEYOR'S CERTIFICATE

I, **JAMES R. GROTHMAN, Registered Land Surveyor, do hereby certify** that by the order of **RICHARD SCHREIBER of Century 21 Realty,** I have surveyed, monumented and mapped **the Northwest Quarter of the Northeast Quarter (NW-1/4 NE-1/4), Section 25, Township 16 North, Range 7 East, Town of New Chester, Adams County, Wisconsin,** described as follows:

"**Commencing at** the Northeast corner of said Section 25, **thence** South 89°37'22" West along the north line of the Northeast Quarter (NE-1/4) of said Section 25, 1,309.27 feet to the Point of Beginning; **thence** South 00°56'55" East, 1,330.59 feet; **thence** South 89°32'52" West, 1,313.00 feet to the North-South quarter line of said Section 25; **thence** North 00°46'58" West along the North-South quarter line of said Section 25, 1,332.28 feet to the North line of the Northeast Quarter (NE-1/4) of said Section 25; **thence** North 89°37'22" East along the North line of the Northeast Quarter (NE-1/4) of said Section 25, 1,309.27 feet to the Point of Beginning. Containing 40.07 acres (1,745,500 square feet) more or less."

I do further certify that this survey is correct to the best of my knowledge and belief.

James R. Grothman

JAMES R. GROTHMAN
Registered Land Surveyor No. 1321

Dated: June 28, 1985

WISCONSIN JAMES R. GROTHMAN S-1321 PORTAGE WI LAND SURVEYOR

POS25160711002

SHEET 1 of 1

SCALE 1" = 300'

300 150 50 0 100 300

GENERAL ENGINEERING COMPANY, INC.
CONSULTING ENGINEERS
412 E. SLIFER ST. P.O. BOX 340
PORTAGE, WISCONSIN 53901

CENTURY 21

NW 1/4 - NE 1/4, SEC. 25-16-7
TOWN OF NEW CHESTER, ADAMS CO. WISCONSIN.

DRAWN BY J. McDONALD	SCALE 1" = 300'
CHECKED BY	DATE 6/27/85
FILE NO 685-82	REVISED