PARCELS 25, 26, & 27; WOODLAND ACRES, UNRECORDED PLAT
LOCATED IN THE SOUTHEAST QUARTER OF THE SOUTHWEST QUARTER
SECTION 1, TOWNSHIP 17 NORTH, RANGE 6 EAST, TOWN OF ADAMS,
ADAMS COUNTY, WISCONSIN.

THE SOUTH LINE OF THE SW 1/4 OF SECTION 1-17-6E WAS ASSIGNED A BEARING OF N88°33'46"E AS THE BASIS OF BEARINGS ON THIS MAP.

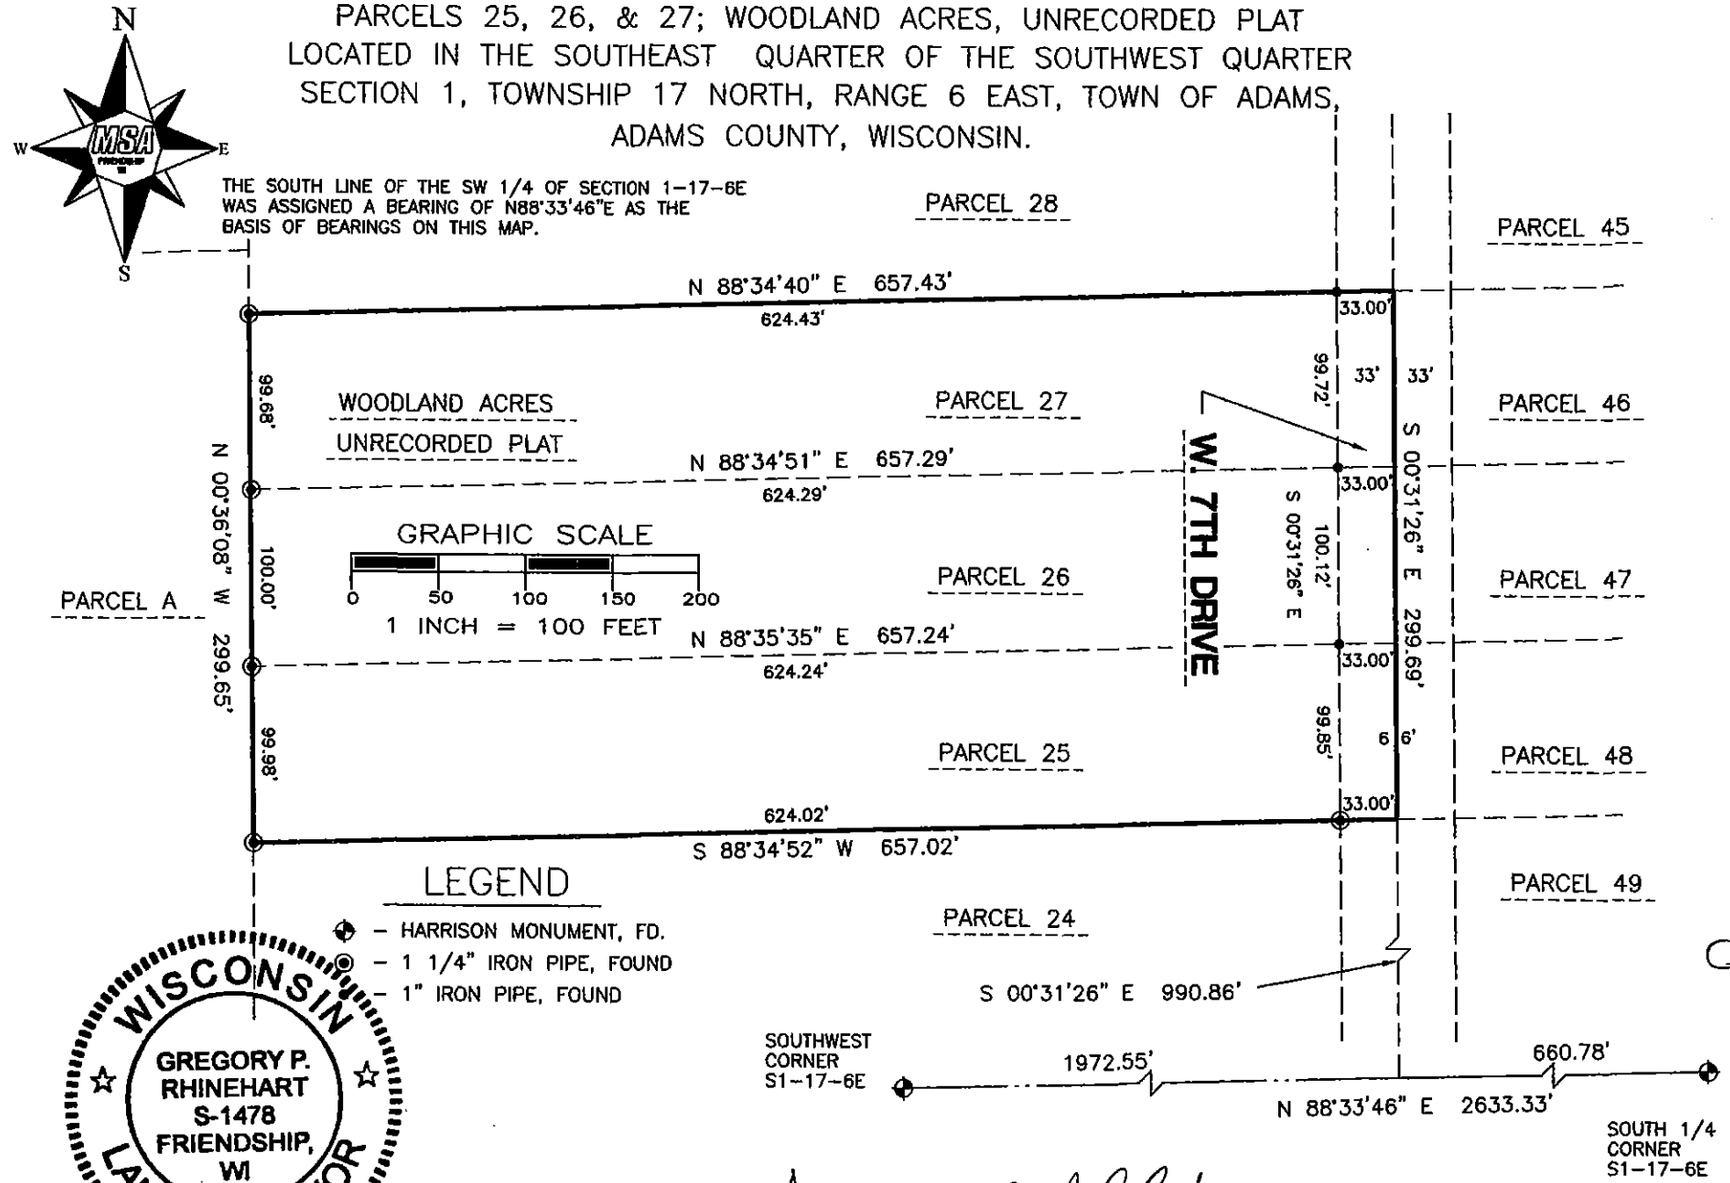

LEGEND

- HARRISON MONUMENT, FD.
- 1 1/4" IRON PIPE, FOUND
- 1" IRON PIPE, FOUND

WISCONSIN
GREGORY P. RHINEHART
S-1478
FRIENDSHIP, WI
LAND SURVEYOR

Gregory P. Rhinehart 5/25/2017

MSA PROFESSIONAL SERVICES — DATE
GREGORY P. RHINEHART, PROFESSIONAL LAND SURVEYOR, S-1478

PO501706310004

FIELD BOOK # FILE	DRAWN BY GPR	PROJECT # R18731000	
PAGES # FILE	CHECKED BY EJS	SHEET # 1 OF 1	

CLIENT:
STEVAN LAZIC
5340 COLDSPRING ROAD
GREENFIELD, WI 53220

MSA PROFESSIONAL SERVICES
TRANSPORTATION • MUNICIPAL
DEVELOPMENT • ENVIRONMENTAL

PLAT OF SURVEY