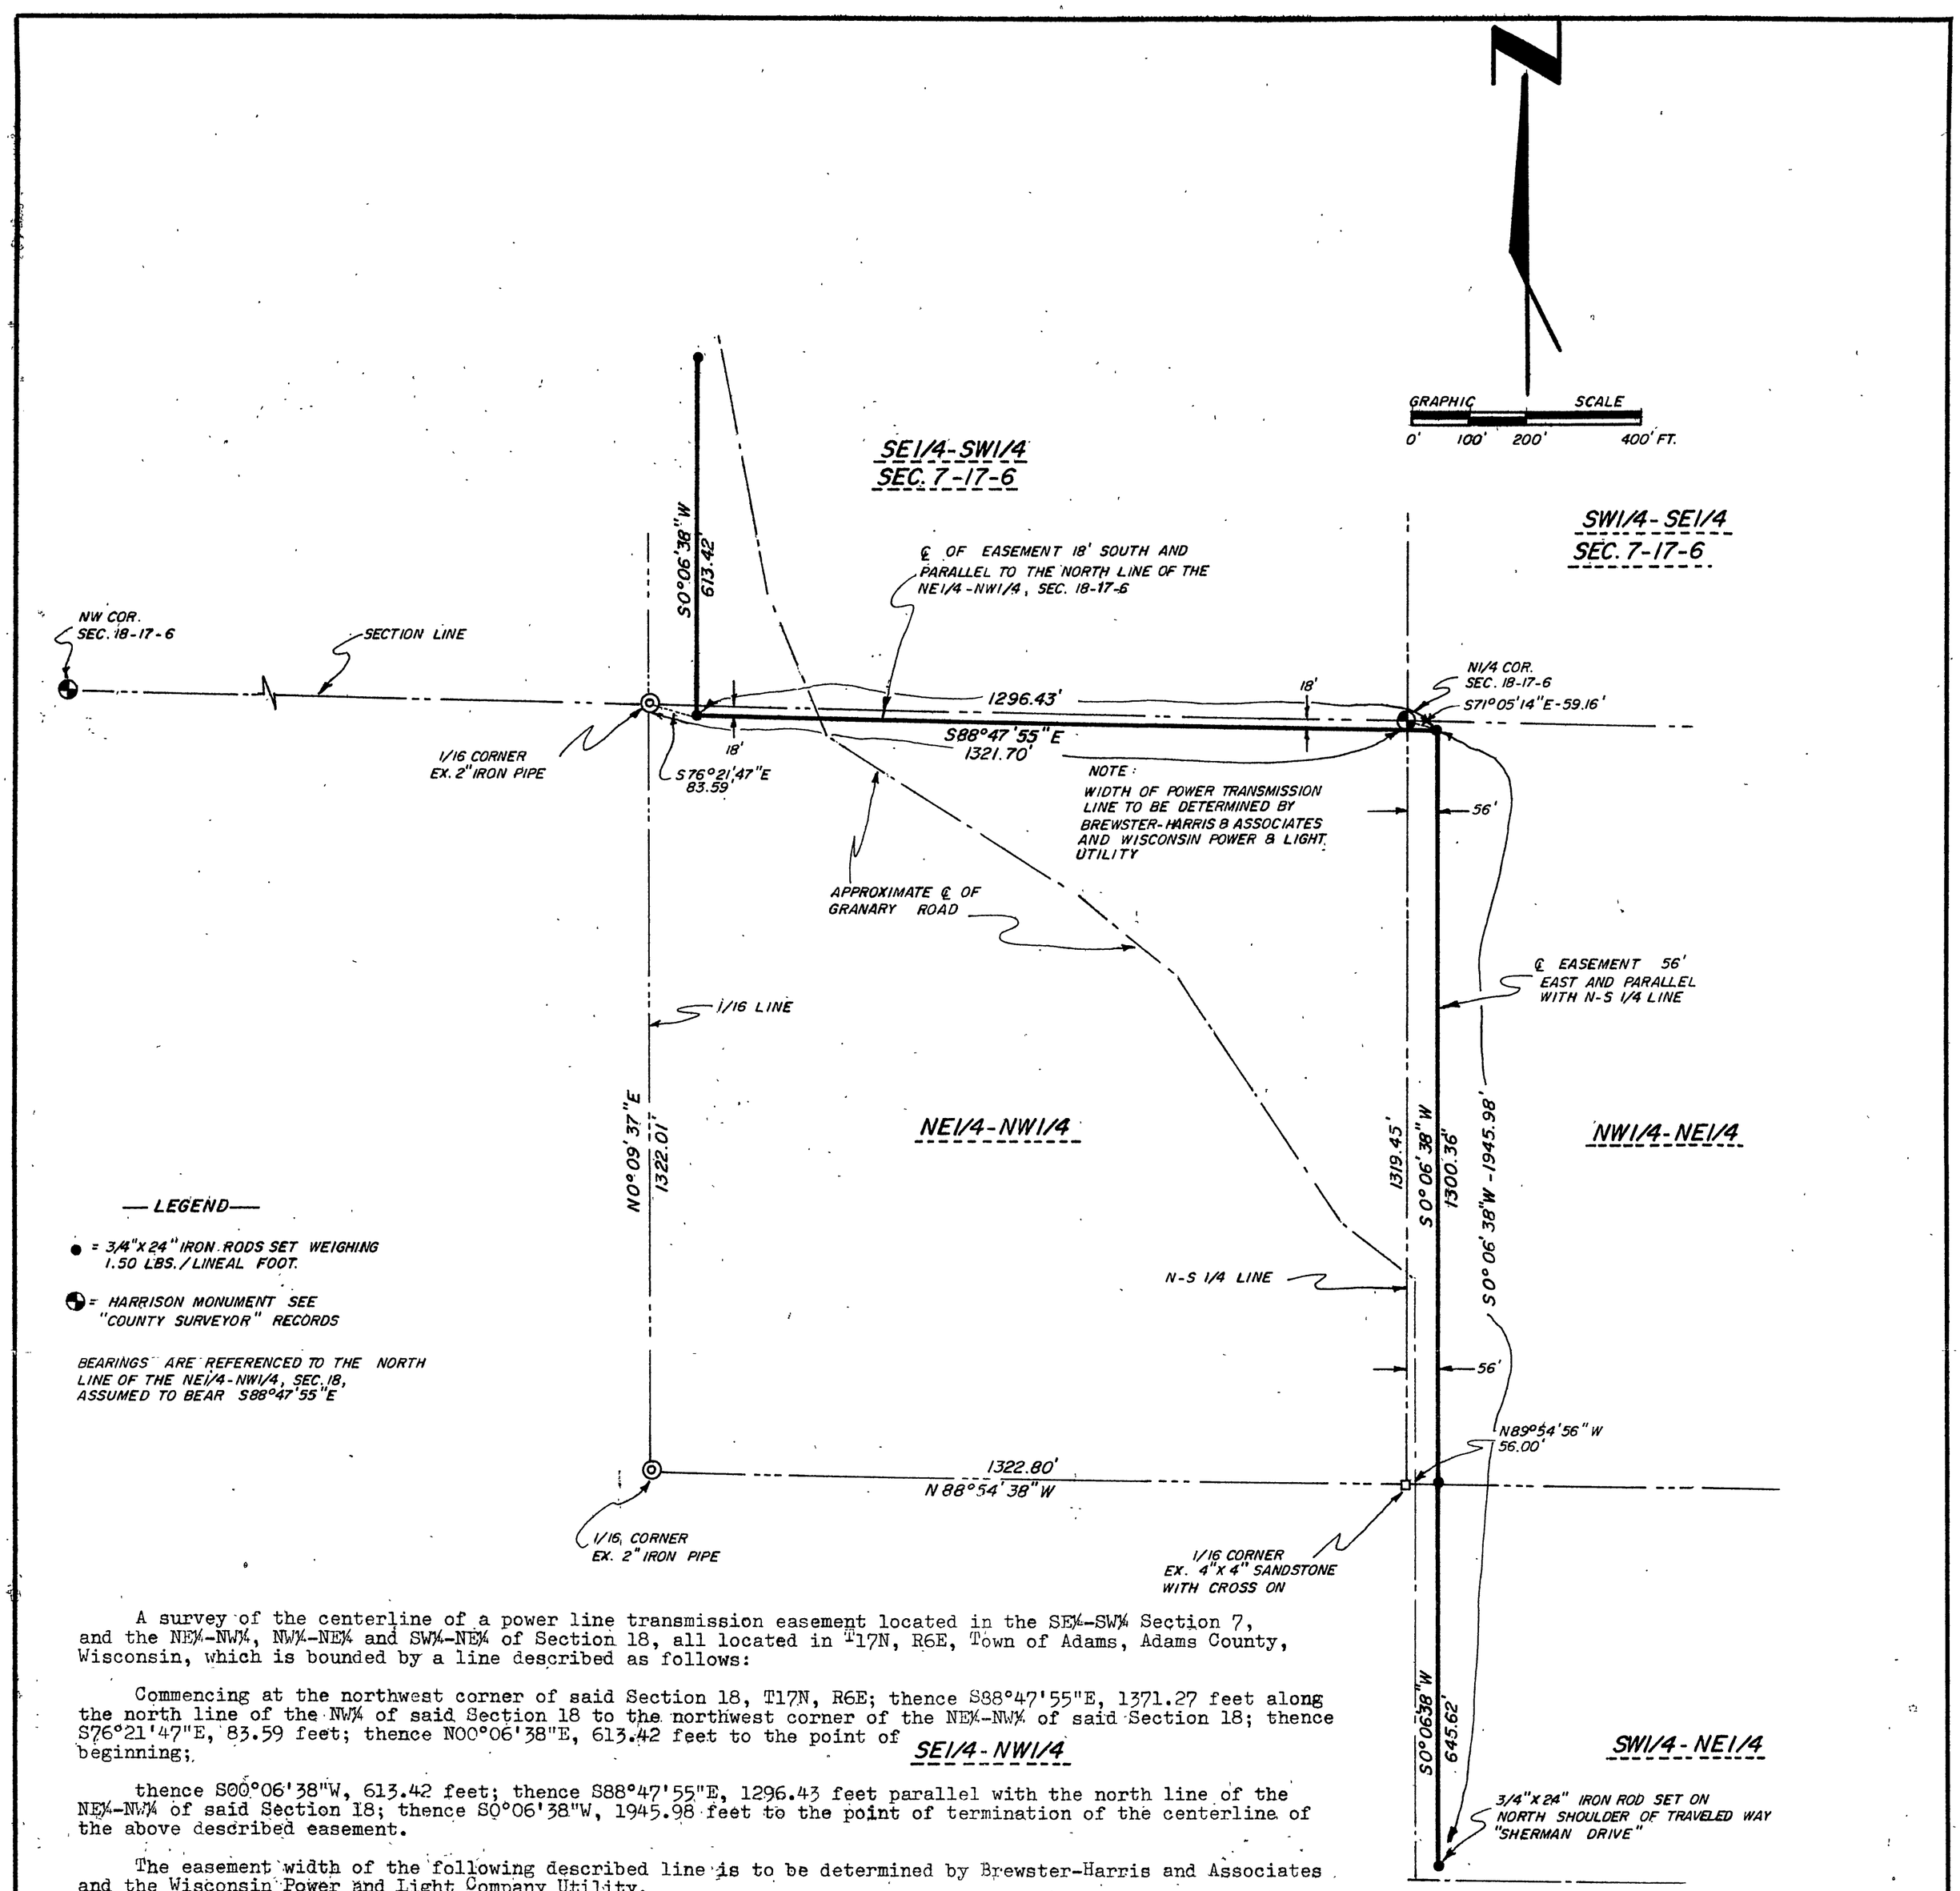

A survey of the centerline of a power line transmission easement located in the SE¼-SW¼ Section 7, and the NE¼-NW¼, NW¼-NE¼ and SW¼-NE¼ of Section 18, all located in T17N, R6E, Town of Adams, Adams County, Wisconsin, which is bounded by a line described as follows:

Commencing at the northwest corner of said Section 18, T17N, R6E; thence S88°47'55"E, 1371.27 feet along the north line of the NW¼ of said Section 18 to the northwest corner of the NE¼-NW¼ of said Section 18; thence S76°21'47"E, 83.59 feet; thence N00°06'38"E, 613.42 feet to the point of beginning;

SE1/4-NW1/4

thence S00°06'38"W, 613.42 feet; thence S88°47'55"E, 1296.43 feet parallel with the north line of the NE¼-NW¼ of said Section 18; thence S0°06'38"W, 1945.98 feet to the point of termination of the centerline of the above described easement.

The easement width of the following described line is to be determined by Brewster-Harris and Associates and the Wisconsin Power and Light Company Utility.

I, John A. Breneman, Registered Land Surveyor, do hereby certify that by the order of and under the direction of Brewster-Harris and Associates, I have surveyed and mapped the above described easement and the within map is a true and correct representation of the centerline of the easement surveyed to the best of my knowledge and belief.

December 5, 1977
Date

John A. Breneman
John A. Breneman
Registered Land Surveyor

WISCONSIN JOHN A. BRENEMAN S-1274 BARABOO, WISCONSIN LAND SURVEYOR

RECEIVED
AD. CO. MAR '78

NO.	DATE	REVISION	BY
△			
△			

BREWSTER-HARRIS & ASSOCIATES

PLAT OF SURVEY OF

POWER-TRANSMISSION LINE EASEMENT

LOCATED IN THE SW1/4-NE1/4, NW1/4-NE1/4 AND NE1/4-NW1/4, SECTION 18, T17N-R6E AND SE1/4-SW1/4, SECTION 7, T17N-R6E, TOWN OF ADAMS, ADAMS COUNTY, WISCONSIN.

SCALE: 1" = 200' DATE: DEC. 1977

MID-STATE ASSOCIATES, INC.
1111 EIGHTH ST.
BARABOO, WISCONSIN 53913
Phone: (608) 356-3996
ENGINEERS-ARCHITECT
SURVEYORS

DRAWN BY SQUIRES F.B. SHEET
CHECKED BY PROJ. 6638 FILE 22-63-6

P050717063100 2