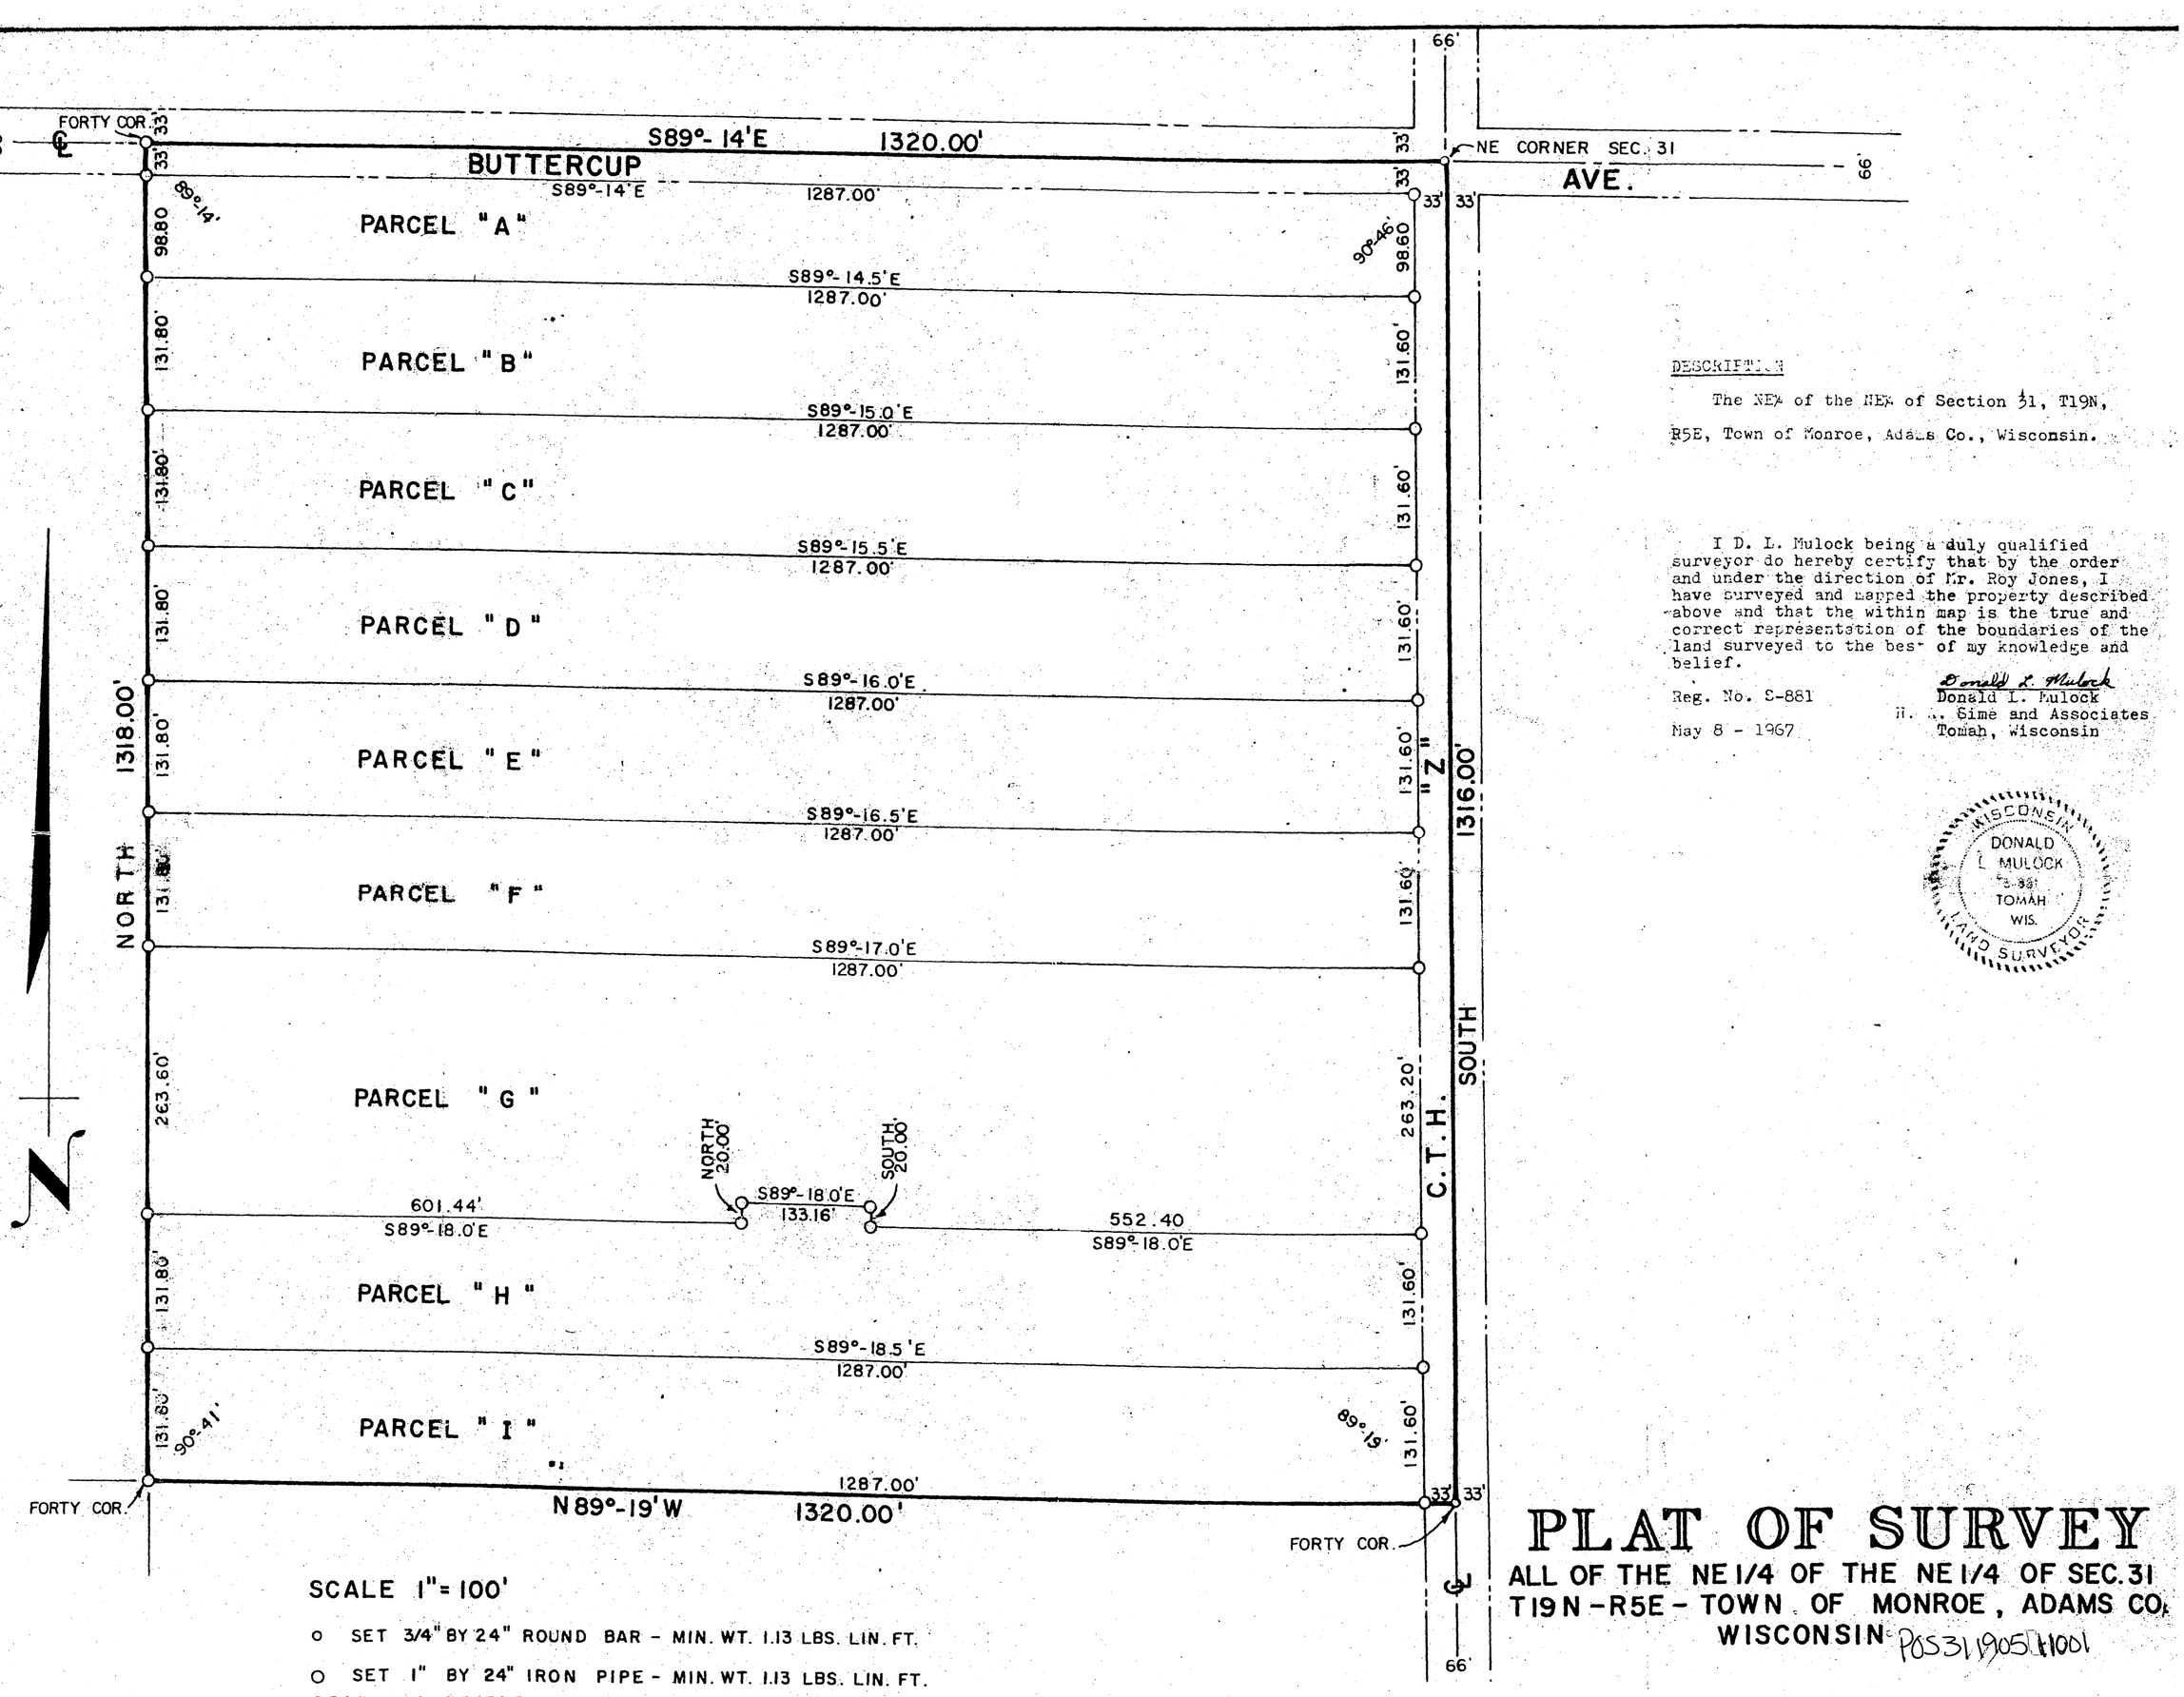

DESCRIPTION

The NE¼ of the NE¼ of Section 31, T19N, R5E, Town of Monroe, Adams Co., Wisconsin.

I D. L. Mulock being a duly qualified surveyor do hereby certify that by the order and under the direction of Mr. Roy Jones, I have surveyed and mapped the property described above and that the within map is the true and correct representation of the boundaries of the land surveyed to the best of my knowledge and belief.

Donald L. Mulock
Donald L. Mulock
Reg. No. S-881
H. ... Sime and Associates
May 8 - 1967
Tomah, Wisconsin

WISCONSIN DONALD L. MULOCK S-881 TOMAH WIS. LAND SURVEYOR

PLAT OF SURVEY

ALL OF THE NE 1/4 OF THE NE 1/4 OF SEC. 31
T19N - R5E - TOWN OF MONROE, ADAMS CO.
WISCONSIN POS31 1905 #1001