LOTS 11, 12 & 13; TROUT VALLEY EAST (UNRECORDED PLAT) AS DESCRIBED IN ADAMS CO. DOC. NO. 405822 LOCATED IN THE SOUTHEAST QUARTER, SECTION 22, TOWNSHIP 19 NORTH, RANGE 6 EAST, TOWN OF BIG FLATS, ADAMS COUNTY, WISCONSIN

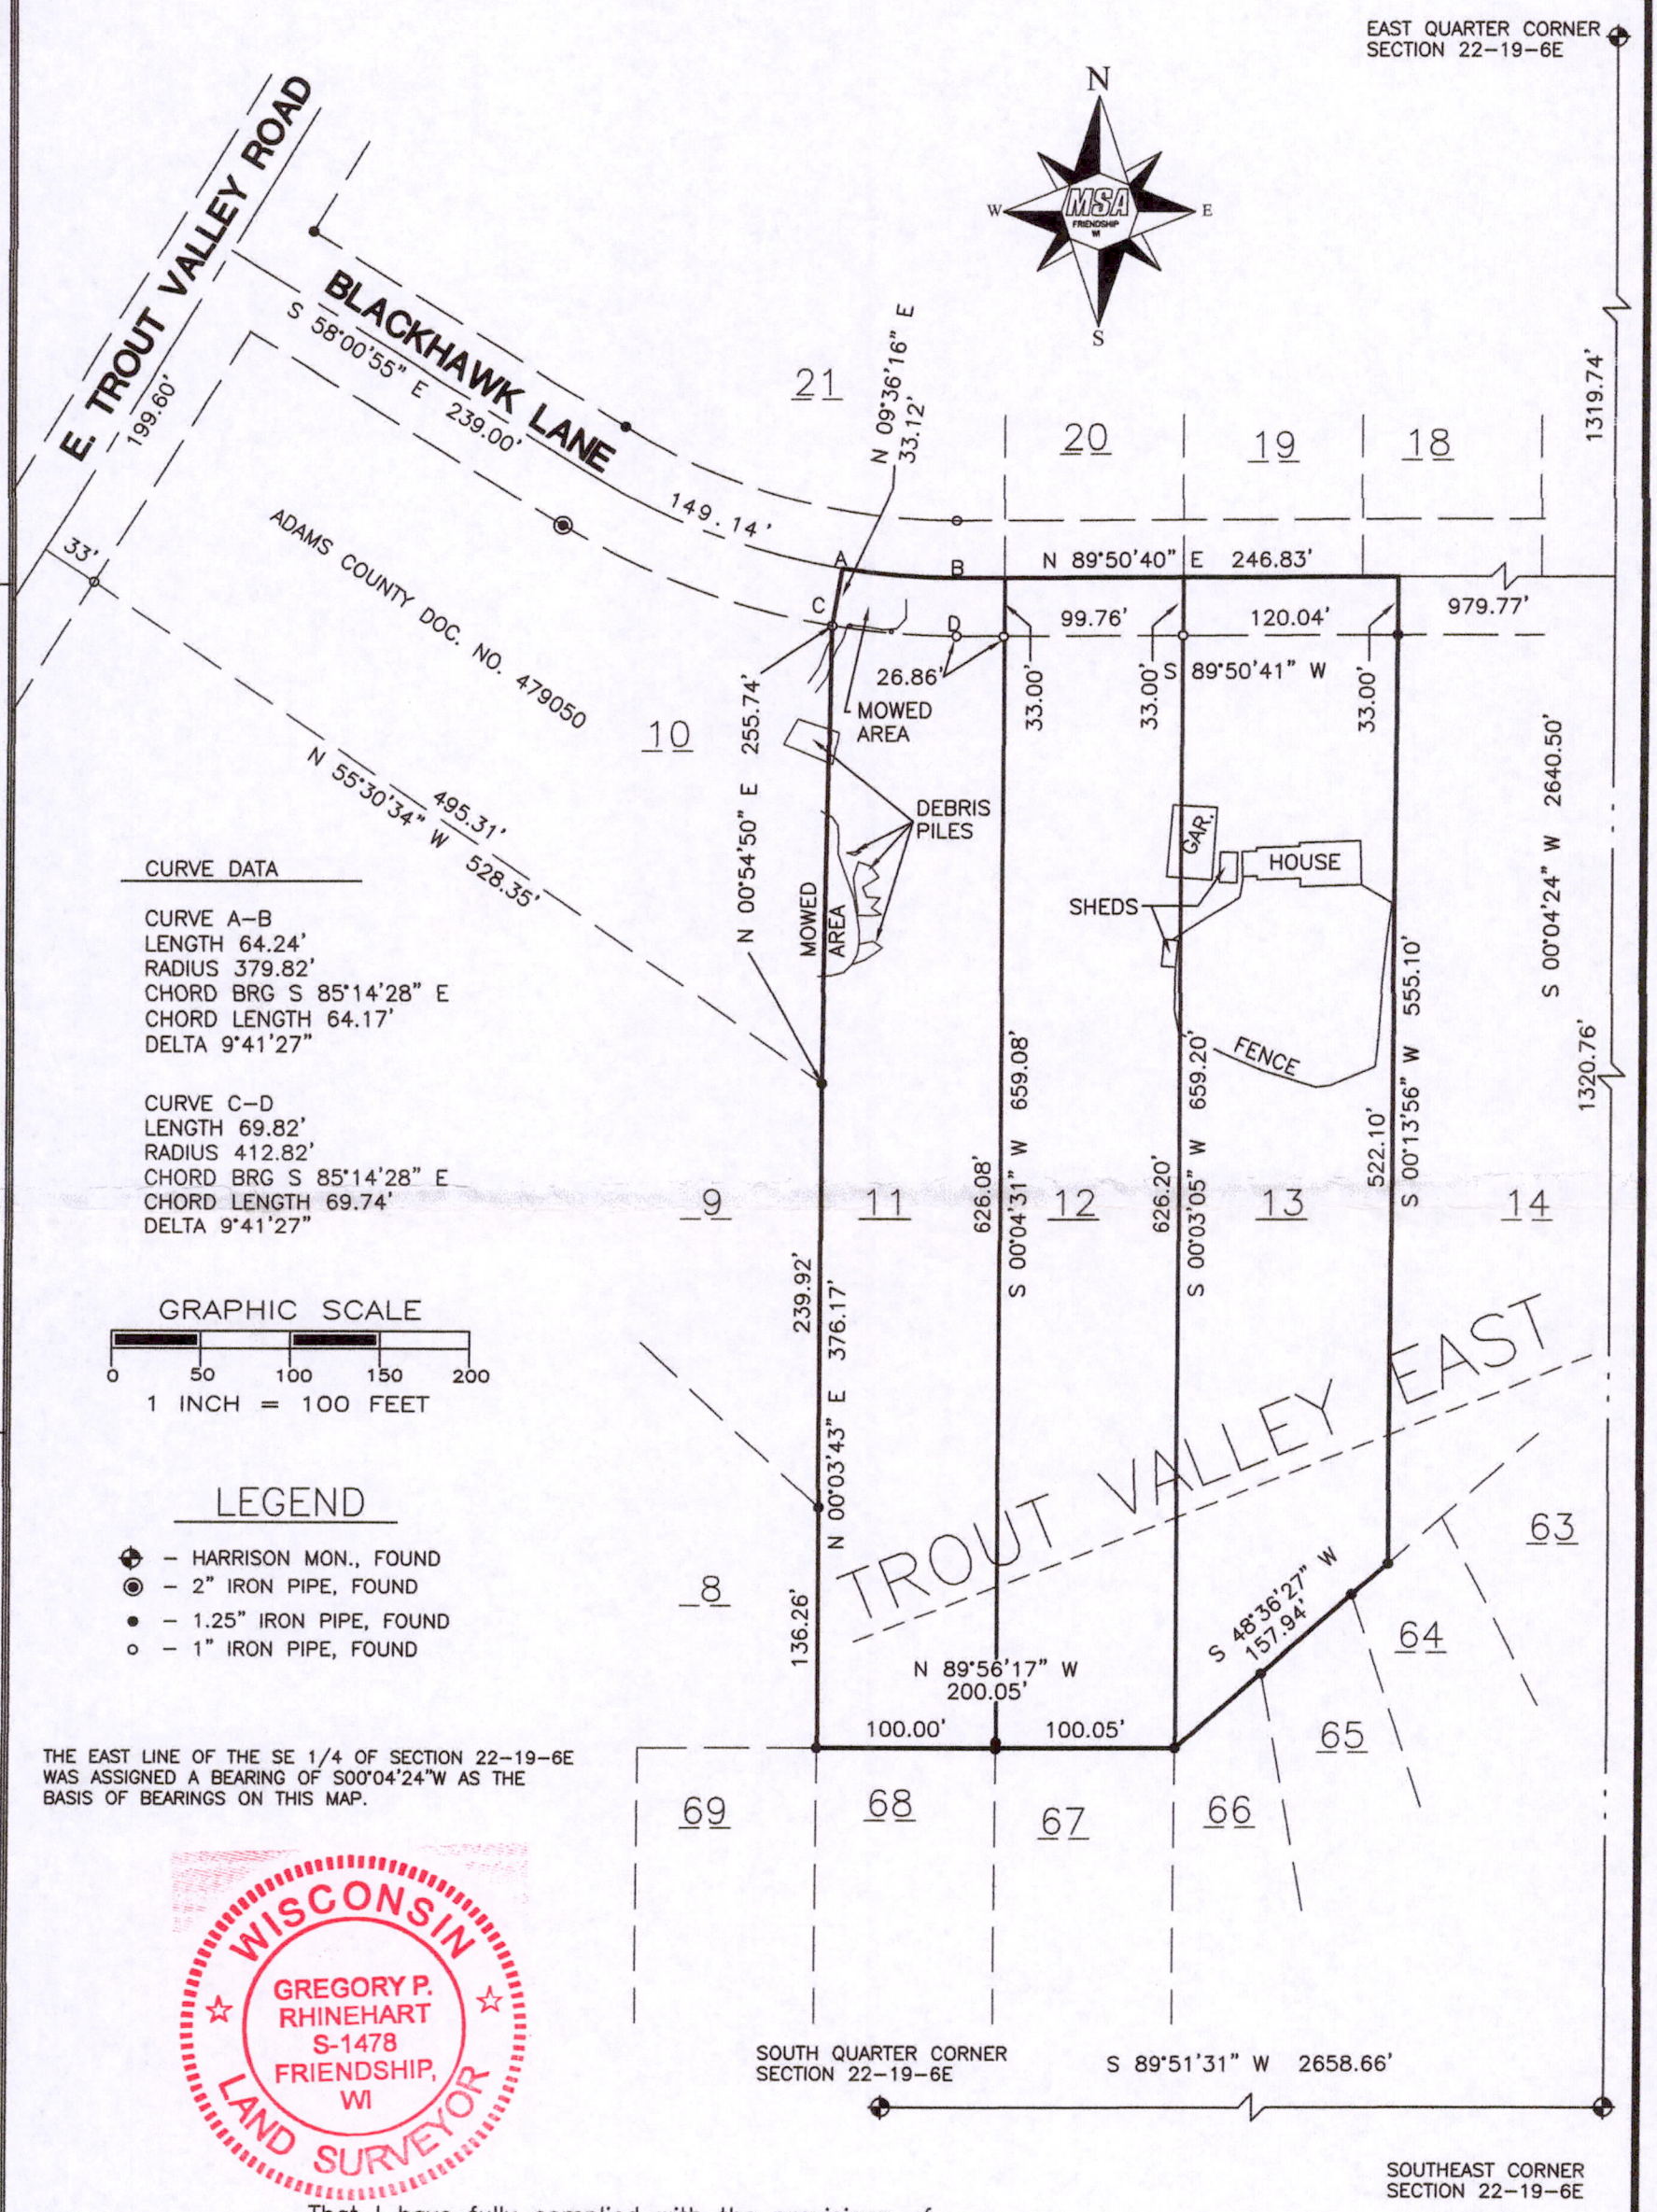

CURVE DATA

CURVE A–B
LENGTH 64.24'
RADIUS 379.82'
CHORD BRG S 85°14'28" E
CHORD LENGTH 64.17'
DELTA 9°41'27"

CURVE C–D
LENGTH 69.82'
RADIUS 412.82'
CHORD BRG S 85°14'28" E
CHORD LENGTH 69.74'
DELTA 9°41'27"

GRAPHIC SCALE
0 50 100 150 200
1 INCH = 100 FEET

LEGEND
- HARRISON MON., FOUND
- 2" IRON PIPE, FOUND
- 1.25" IRON PIPE, FOUND
- 1" IRON PIPE, FOUND

THE EAST LINE OF THE SE 1/4 OF SECTION 22–19–6E WAS ASSIGNED A BEARING OF S00°04'24"W AS THE BASIS OF BEARINGS ON THIS MAP.

WISCONSIN GREGORY P. RHINEHART S-1478 FRIENDSHIP, WI LAND SURVEYOR

That I have fully complied with the provisions of Section AE 7 of the Wisconsin Administrative Code, and the Adams County Land Division Ordinance in surveying, dividing, and mapping the same, to the best of my knowledge and belief.

11/4/2015

MSA PROFESSIONAL SERVICES — DATE
GREGORY P. RHINEHART, PROFESSIONAL LAND SURVEYOR, S–1478

NOTE: IF THE SURVEYOR'S SEAL AT LEFT IS NOT RED IN COLOR, THE SURVEY IS A COPY AND SHOULD BE ASSUMED TO CONTAIN UNAUTHORIZED ALTERATIONS. THE CERTIFICATION CONTAINED ON THIS DOCUMENT SHALL NOT APPLY TO COPIES.

MSA PROFESSIONAL SERVICES
TRANSPORTATION • MUNICIPAL
DEVELOPMENT • ENVIRONMENTAL
P.O.Box 349 Friendship, WI 53934-0349
608-339-3808

© MSA Professional Services, Inc.

Cadd File: 17385000.DWG
Field Book: FILE
Drawn by: GPR
Date: OCT. 9, 2015
Page No.: FILE
Checked by: EJS
Scale: 1" = 100'

:PREPARED FOR:
DICK MEYERS
919 BLACKHAWK LANE
HANCOCK, W, 54943

PLAT OF SURVEY

Project No. R17385000
Sheet 1 of 1

POS22190641003