CS

BADGER - LAND SURVEYING INC.
2610 WEST GRAND AVE.
WISCONSIN RAPIDS, WI. 54495

PHONE: (715) 424 - 5900
FAX: (715) 424 - 5901
E-MAIL: blsurvey@wctc.net
www.badgerlandsurvey.com

JOB#: 103112

DRAWN BY: K.W.

© 2012, BADGER - LAND SURVEYING, INC.

IF THE SURVEYORS SEAL IS NOT RED IN COLOR, THIS MAP IS A COPY AND SHOULD BE ASSUMED TO CONTAIN UNAUTHORIZED ALTERATIONS, THE CERTIFICATION DOES NOT APPLY TO COPIES.

PLAT OF SURVEY

BEING ALL OF LOT 2 OF ADAMS COUNTY CERTIFIED SURVEY MAP NO. 2682, LOCATED IN PART OF GOV'T LOTS 6, 7 & 10 OF SECTION 12, TOWNSHIP 20 NORTH, RANGE 5 EAST, TOWN OF ROME, ADAMS COUNTY, WISCONSIN.

PREPARED FOR:

MARIUSZ & ALEXANDRA DEMBICKI
1811 BOLLEANA CT.
HOFFMAN ESTATES, IL 60192

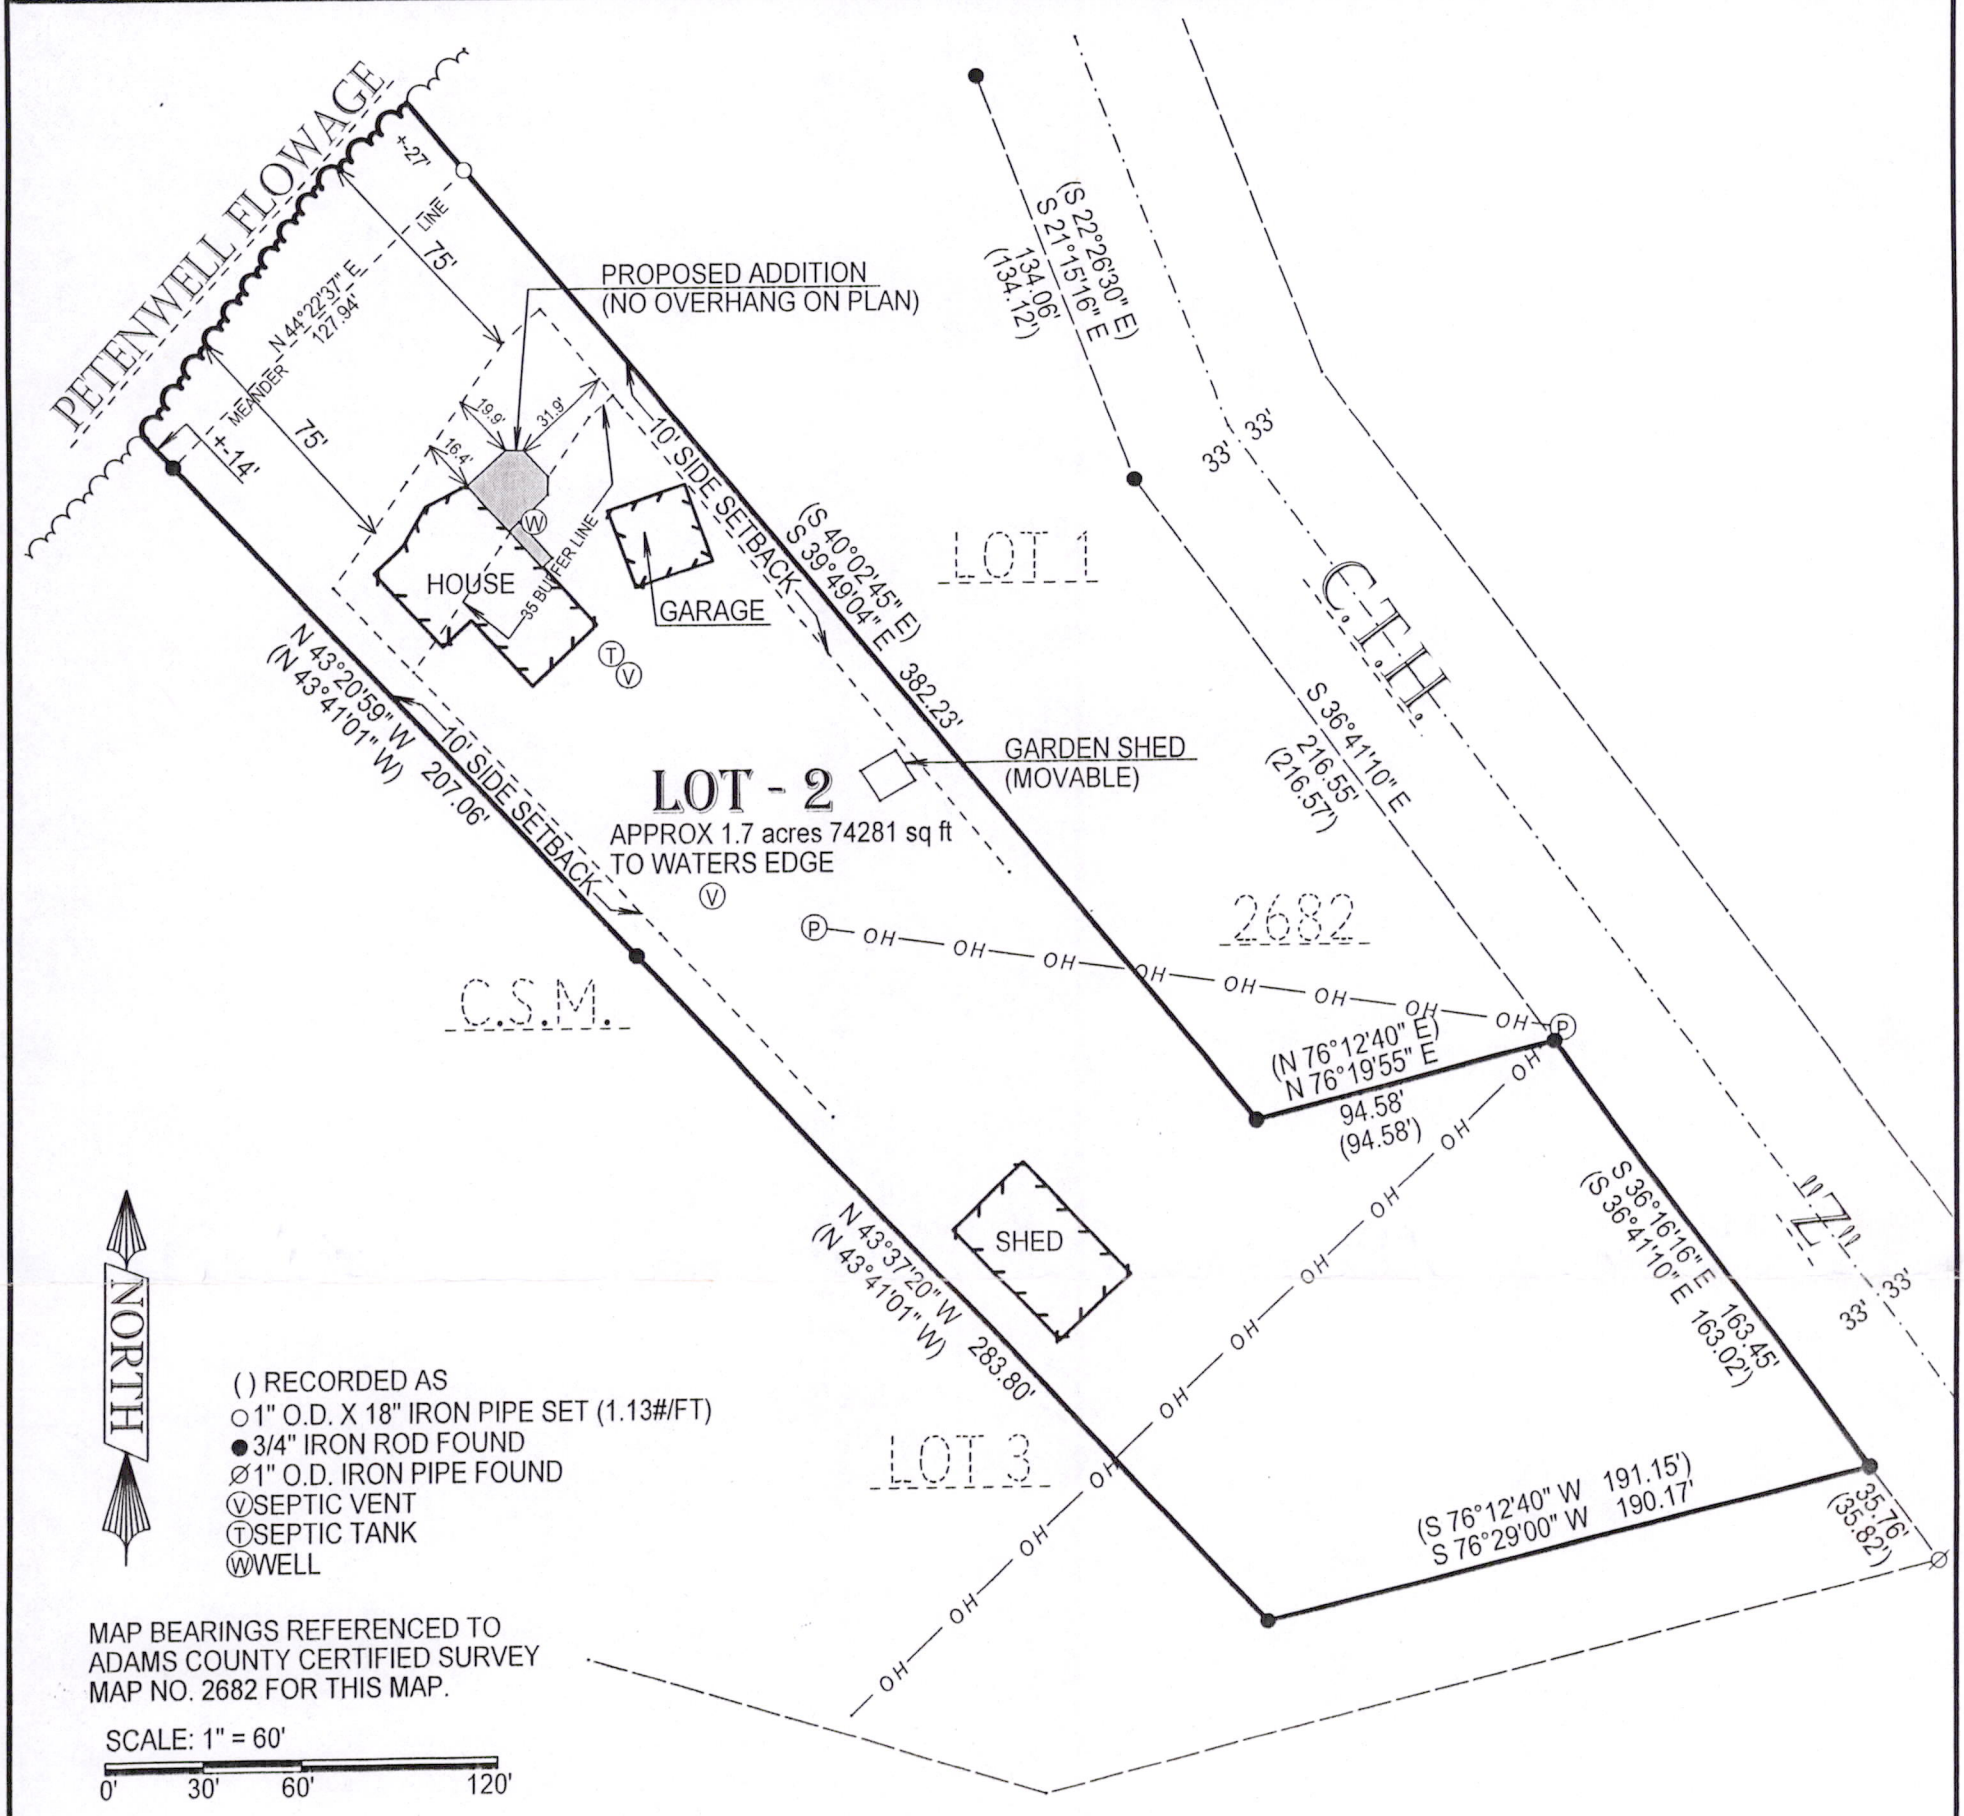

LEGAL DESCRIPTION:

BEING ALL OF LOT 2 OF ADAMS COUNTY CERTIFIED SURVEY MAP NO. 2682, LOCATED IN PART OF GOV'T LOTS 6, 7 & 10 OF SECTION 12, TOWNSHIP 20 NORTH, RANGE 5 EAST, TOWN OF ROME, ADAMS COUNTY, WISCONSIN.

CERTIFICATION:

I hereby certify that such map is a correct representation of the exterior boundaries of the land surveyed and that the above map is a true representation thereof. That I have complied fully with Section AE7 of Wisconsin Statutes to the best of my knowledge and belief.

CERTIFIED CORRECT THIS 31ST DAY OF OCTOBER 2012.

Kevin M. Whipple

KEVIN M. WHIPPLE R.L.S. 2444
Drafted By: KEVIN WHIPPLE

WISCONSIN
KEVIN M. WHIPPLE
S-2444
WIS. RAPIDS, WIS.
LAND SURVEYOR

POS12200500001