PLAT OF SURVEY

Town of Rome Park near Lake Arrowhead, Sections 7 and 18, T20N, R6E

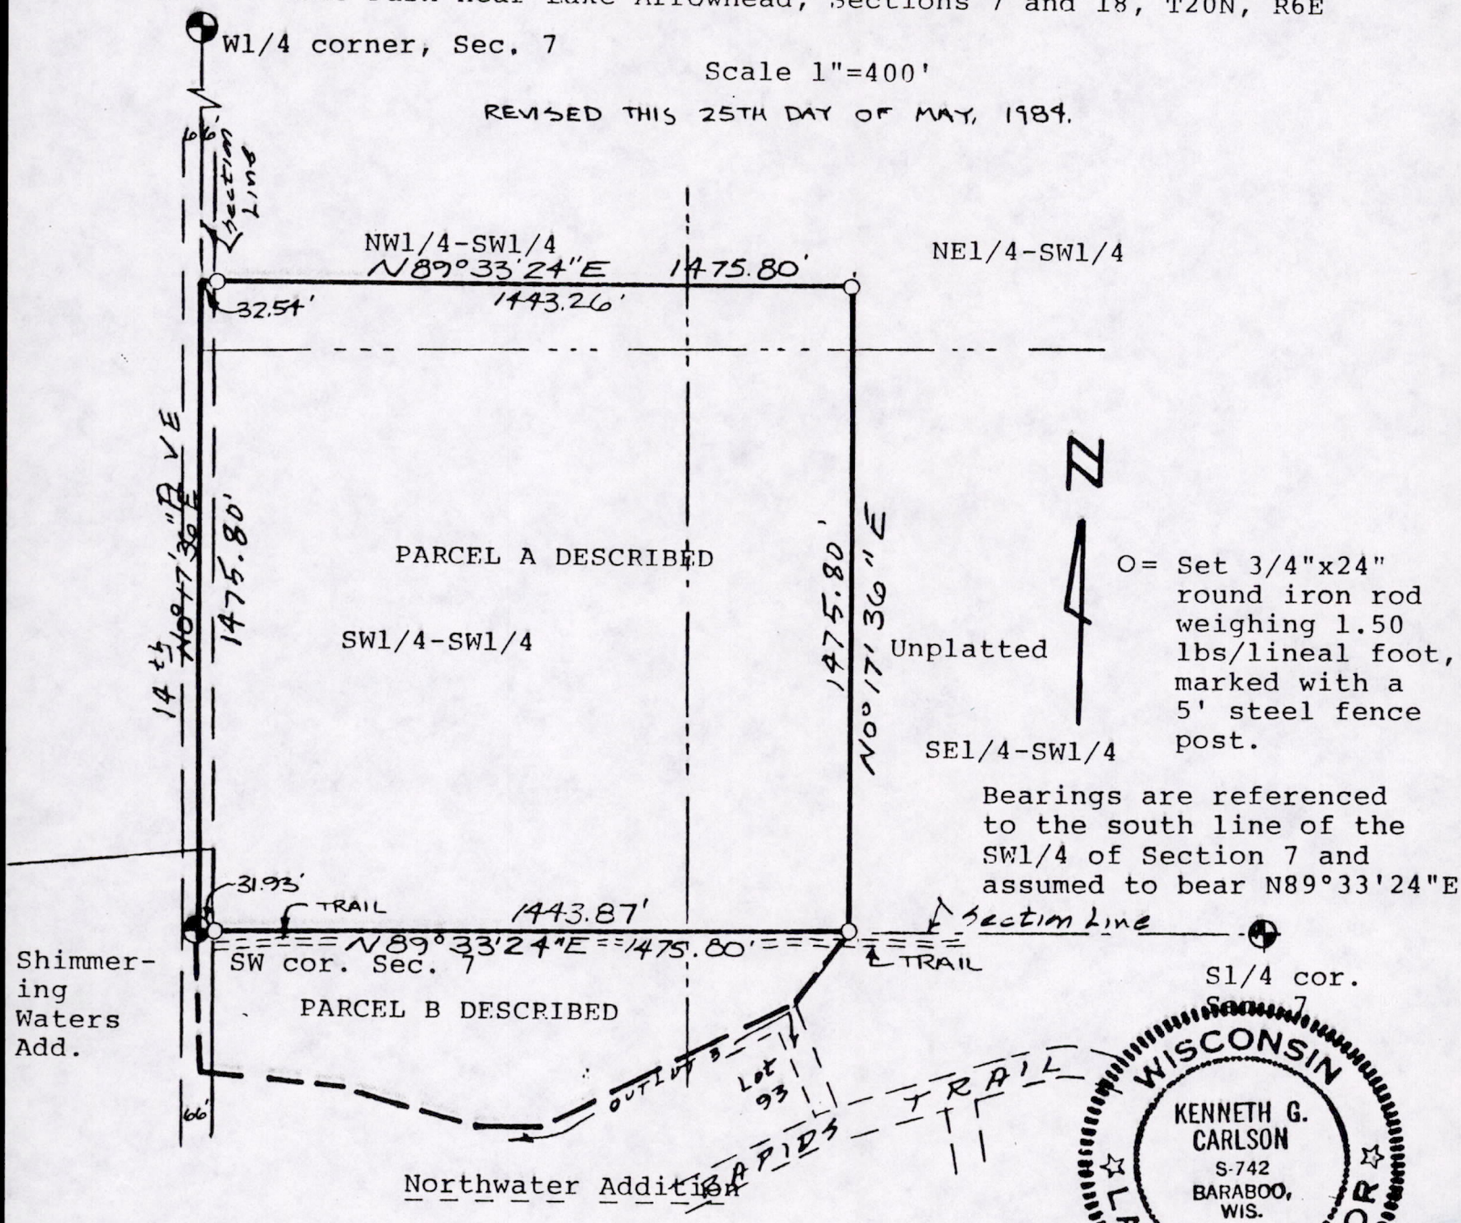

Descriptions written prior to survey:

Parcel A (proposed Town of Rome Park):

A parcel of land located in the NW1/4-SW1/4, NE1/4-SW1/4, SW1/4-SW1/4, SE1/4-SW1/4, Section 7, T20N, R6E, Town of Rome, Adams County, Wisconsin bounded by the following described line: Beginning at the southwest corner of said Section 7; thence North along the section line, 1475.80 feet; thence East parallel to the south line of the section, 1475.80 feet; thence South parallel to the west line of the section, 1475.80 feet; thence West along the south line of said Section 7, 1475.80 feet to the point of beginning.

Said parcel contains 50.00 acres.

Parcel B (proposed addition to Town of Rome Park but deed restricted to be left in its natural state and not developed):

A parcel of land located in the NW1/4-NW1/4, NE1/4-NW1/4, Section 18, T20N, R6E, Town of Rome, Adams County, Wisconsin bounded by the following described line: Beginning at the northwest corner of said Section 18; thence East along the section line, 1475.80 feet; thence Southwesterly to the northeast corner of Outlot 3, Northwater Addition to Royal Crest (near Lot 93); thence Westerly along the north line of said Outlot 3 to 14th. Ave; thence continuing along the last line of said Outlot 3 Westerly to the section line; thence North along the section line to the point of beginning.

Said parcel contains 10.3 acres, more or less.

Surveyors Certificate:

I, Kenneth G, Carlson, registered land surveyor, do hereby certify that I have surveyed, staked and mapped the above described parcel and have complied with the provisions of A-E 5 of the Administrative Code of the State of Wisconsin to the best of my knowledge and belief.

POS072006310002