ALTA/NSPS Land Title Survey

LOT 1 OF ADAMS COUNTY CERTIFIED SURVEY MAP NO. 6176, RECORDED IN VOLUME 32 OF SURVEY MAPS PAGE 11 AS DOCUMENT NO. 540434, BEING PART OF LOT 2 OF THE COUNTY PLAT OF ALPINE VILLAGE LOCATED IN PART OF THE NORTHEAST QUARTER OF THE SOUTHWEST QUARTER OF SECTION 8, TOWNSHIP 20 NORTH, RANGE 6 EAST, TOWN OF ROME, COUNTY OF ADAMS, STATE OF WISCONSIN

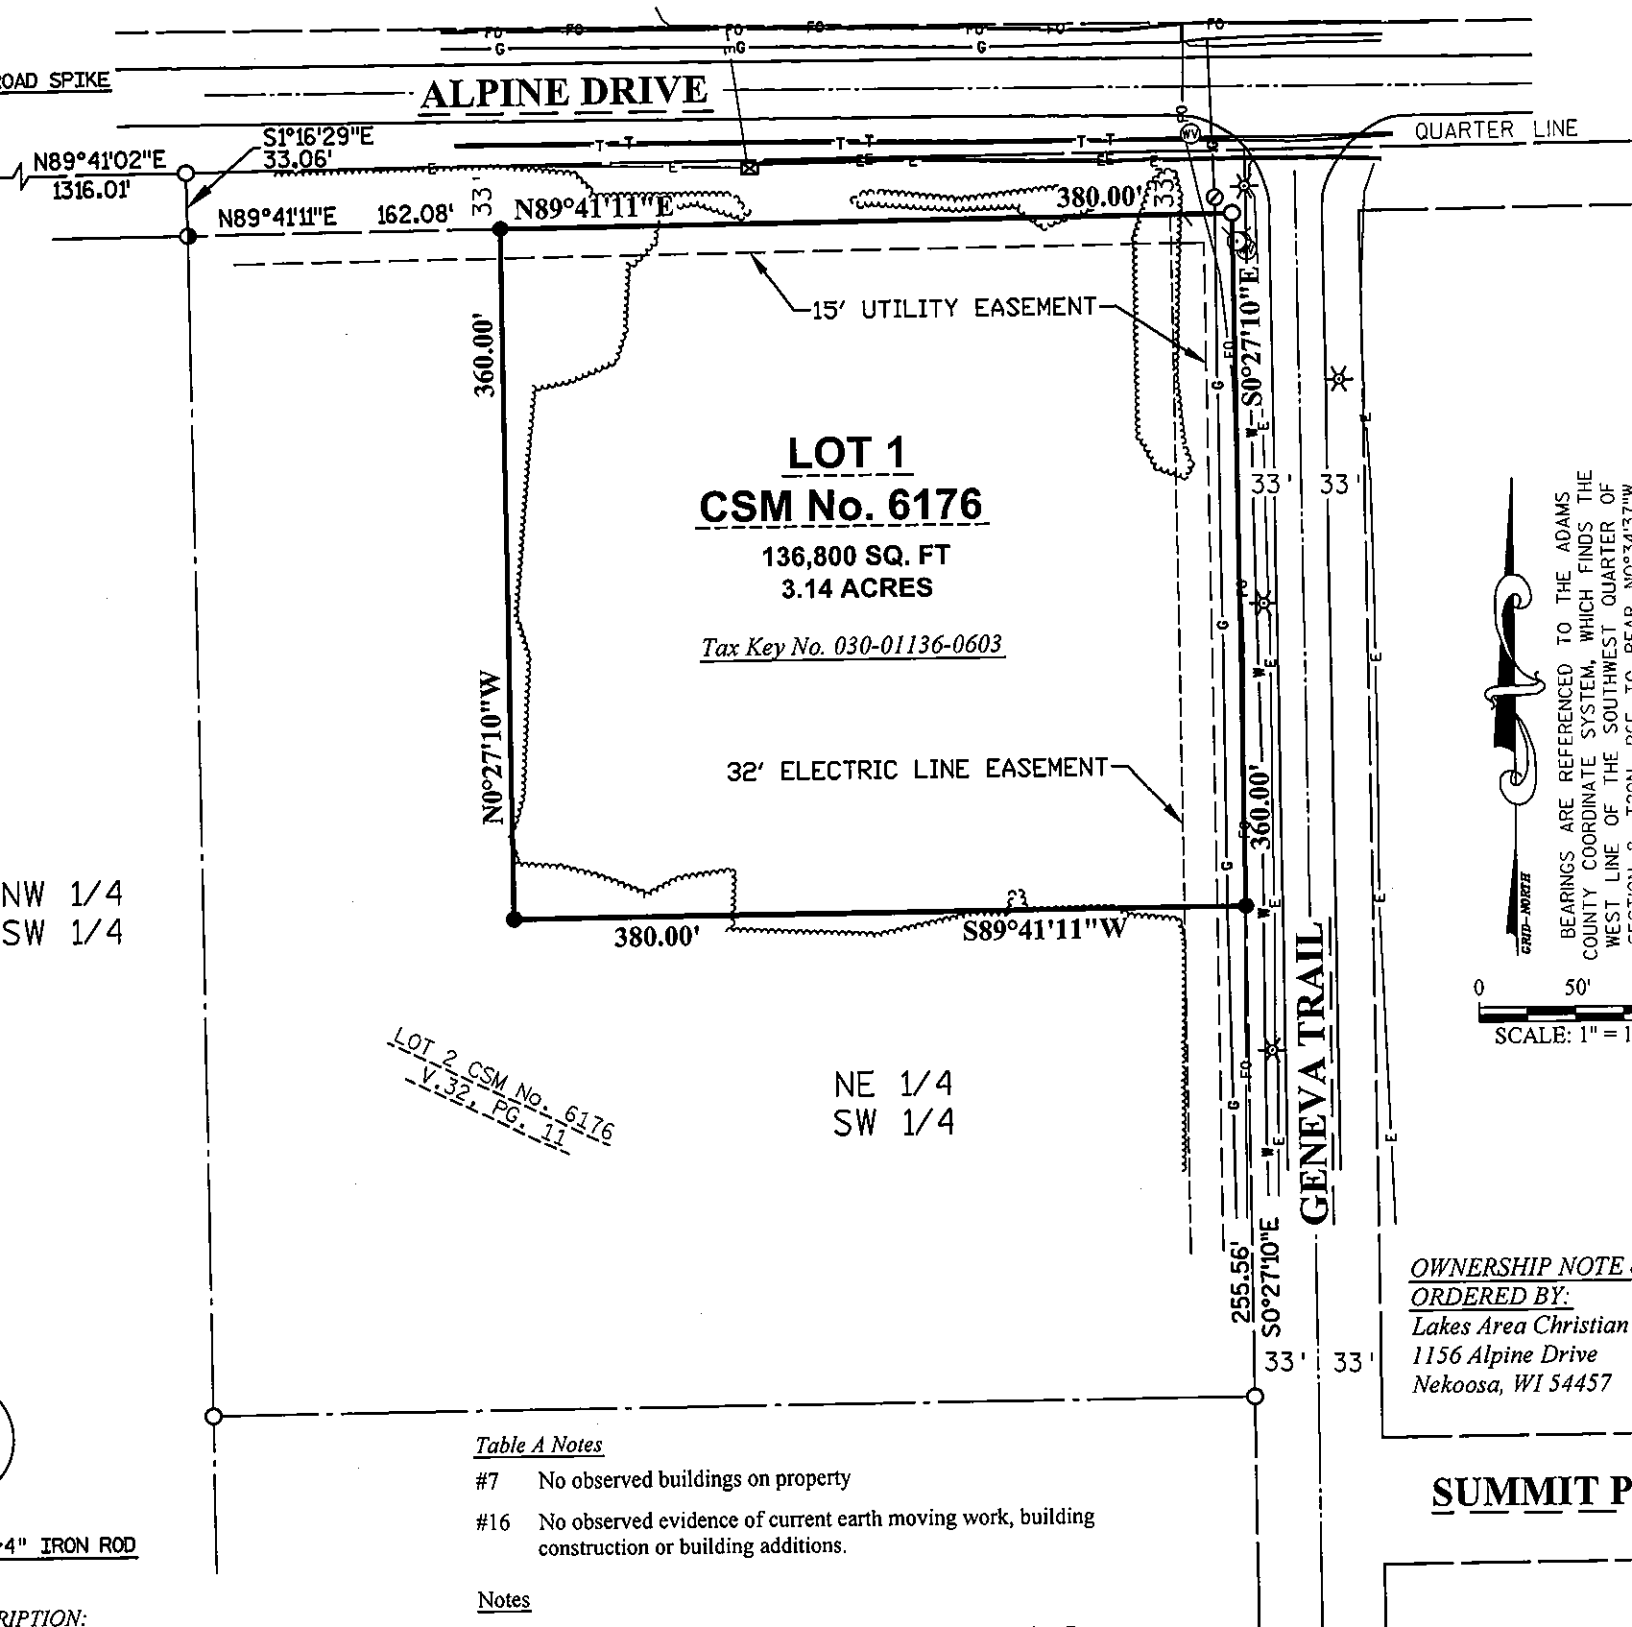

OWNERSHIP NOTE
ORDERED BY:
Lakes Area Christian
1156 Alpine Drive
Nekoosa, WI 54457

SUMMIT P

Table A Notes

#7 No observed buildings on property

#16 No observed evidence of current earth moving work, building construction or building additions.

Notes

4" IRON ROD

RIPTION: