DESCRIPTION:

LOT 5 , PALISADES ADDITION TO LAKE CAMELOT

LOCATED IN SECTION 10, TOWN 20 NORTH, RANGE 6 EAST,

TOWN OF ROME, ADAMS COUNTY, WISCONSIN.

I, Gregory P. Rhinehart, Registered Land Surveyor, hereby certify that I have surveyed and mapped the property shown upon this plat and that the within plat is a true and correct representation of the exterior boundaries of the land surveyed, to the best of my knowledge and belief.

May 27, 1981

Gregory P. Rhinehart, RLS 1472

WISCONSIN GREGORY P. RHINEHART S-1472 FRIENDSHIP WIS. LAND SURVEYOR

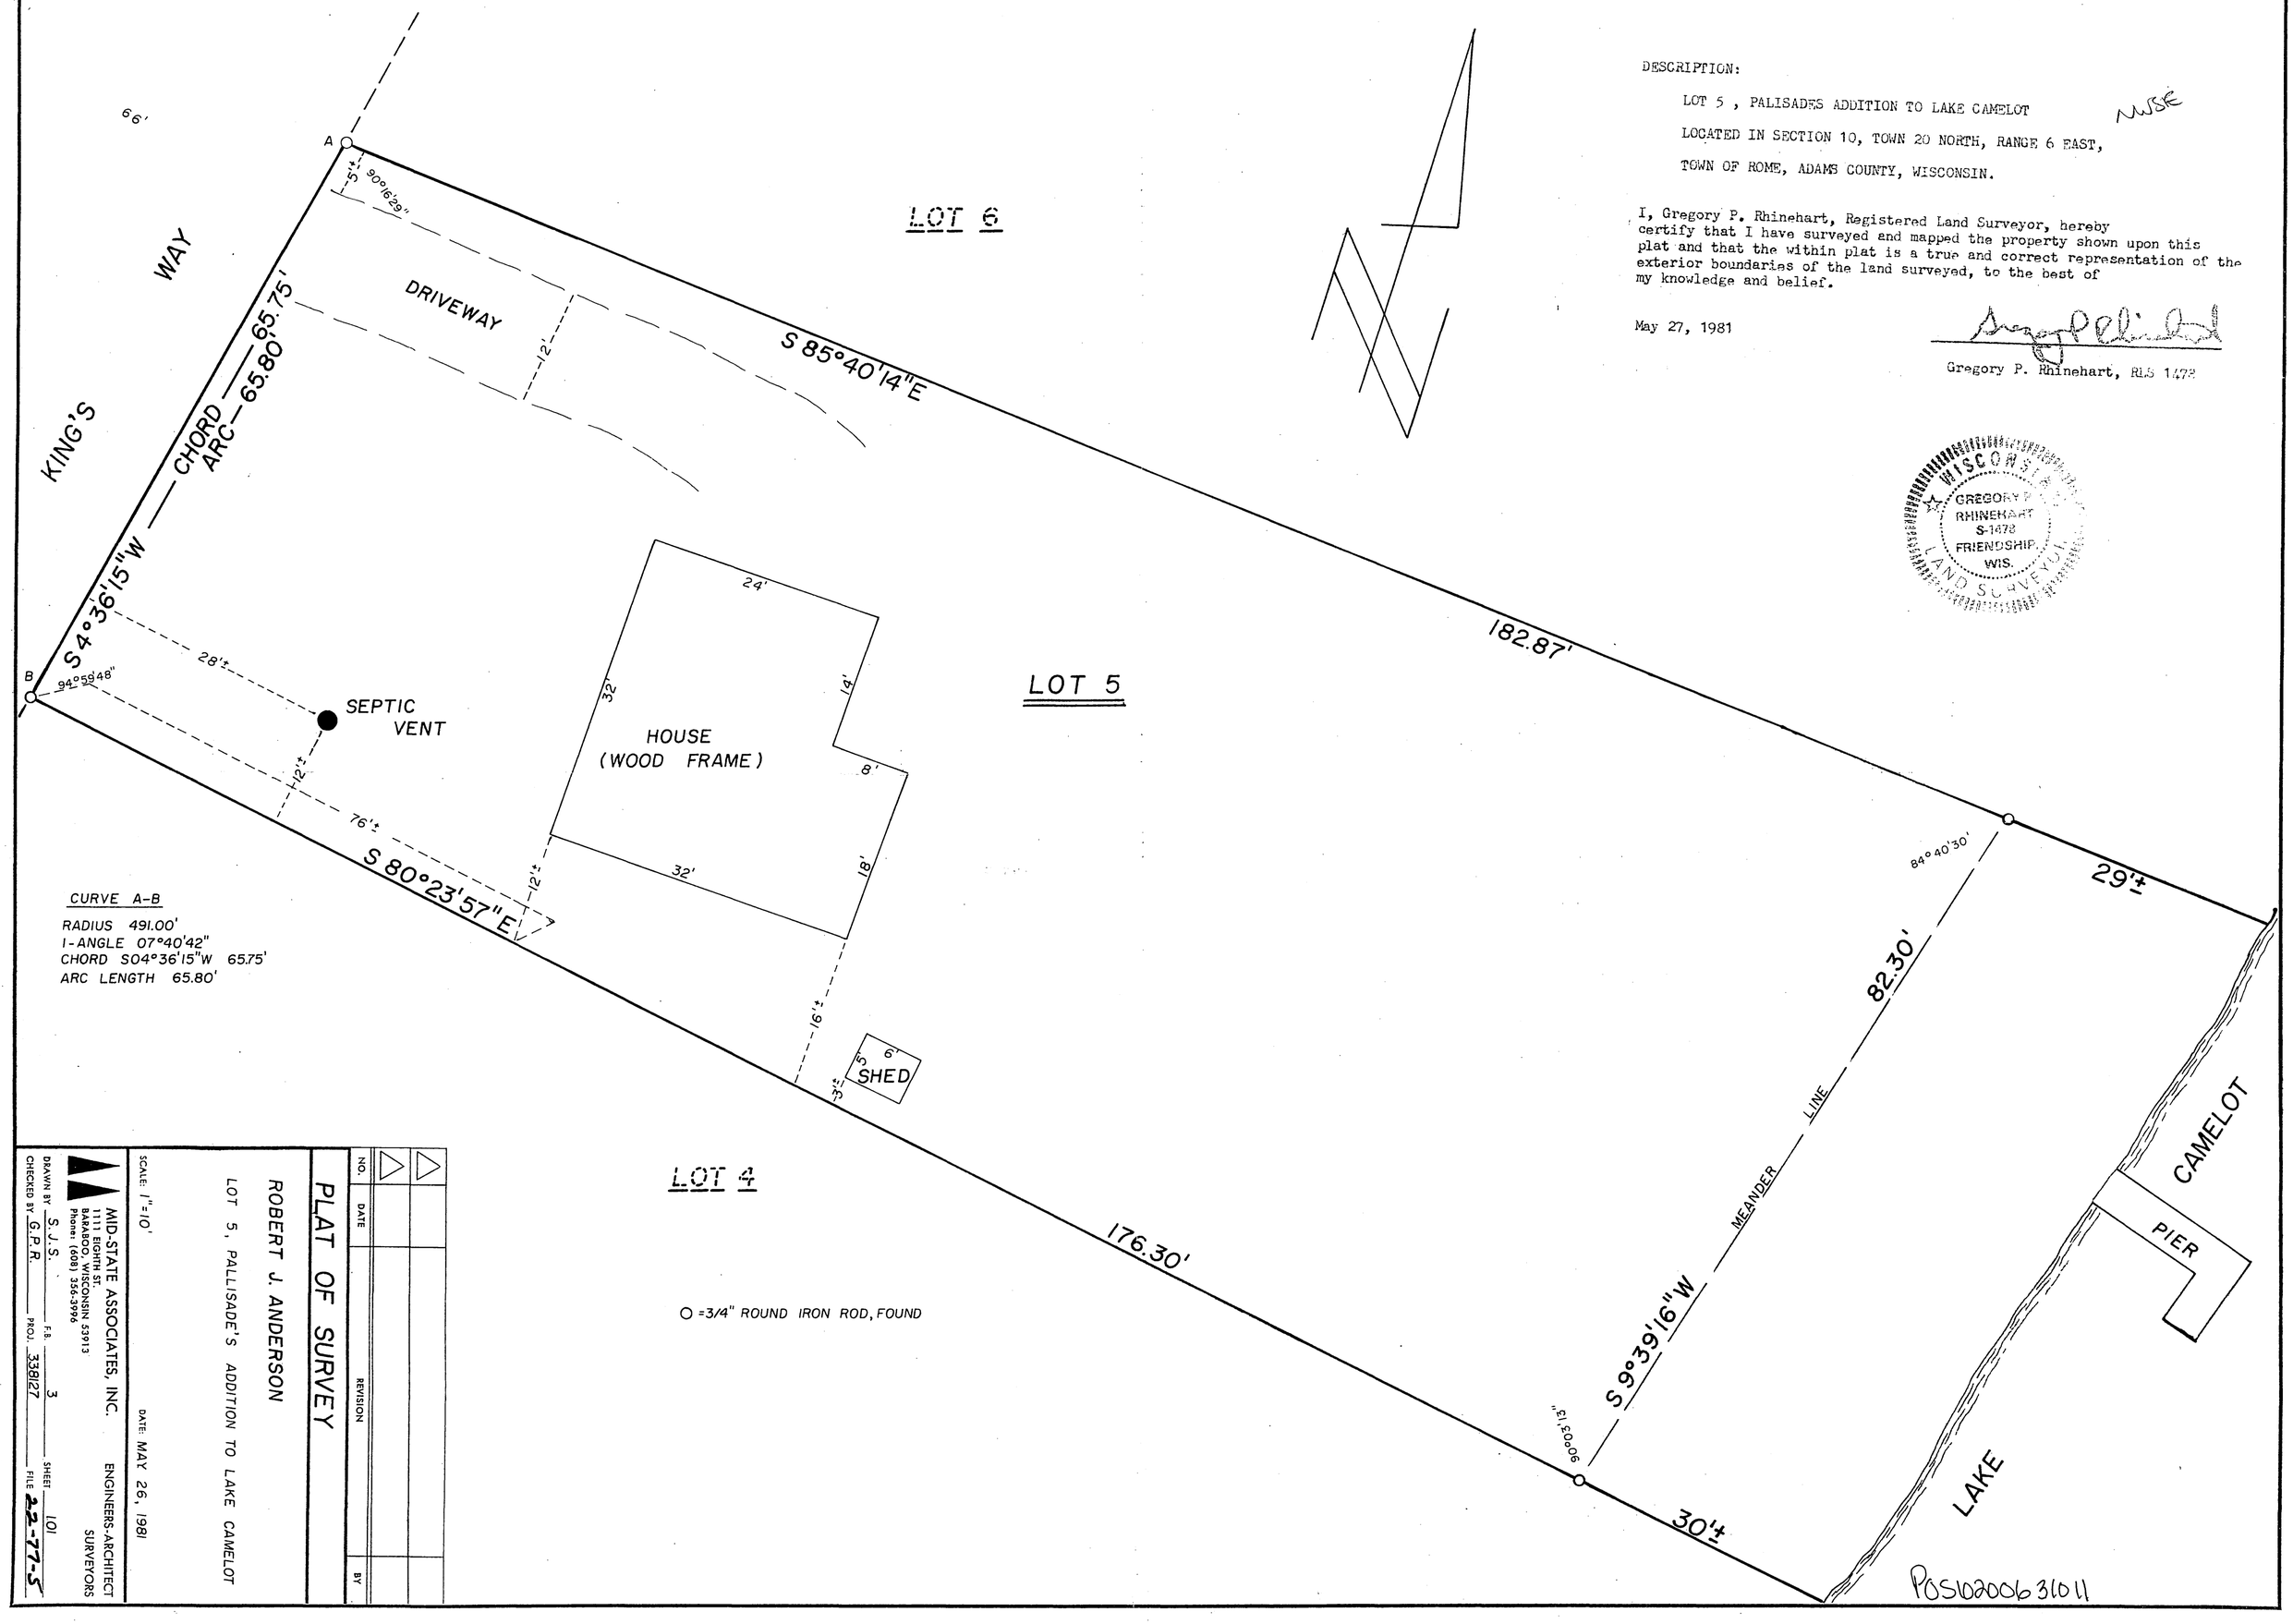

NO.	DATE	REVISION	BY

PLAT OF SURVEY

ROBERT J. ANDERSON

LOT 5, PALLISADE'S ADDITION TO LAKE CAMELOT

SCALE: 1" = 10'

DATE: MAY 26, 1981

MID-STATE ASSOCIATES, INC.
1111 EIGHTH ST.
BARABOO, WISCONSIN 53913
Phone: (608) 356-3996

ENGINEERS-ARCHITECT
SURVEYORS

DRAWN BY S.J.S. F.B. 3 SHEET 101

CHECKED BY G.P.R. PROJ. 338127 FILE 22-77-5

POS1020061 31011