PLAT OF SURVEY

FOR

Paul A. & Karen M. Weber

All of Lot 10, Winchester Addition to Lake Camelot as recorded in Volume 5 of Plats on Page 12 as Document No. 223557, Being part of the SE¼SE¼, Section 11, T20N, R6E, Town of Rome, Adams County, Wisconsin

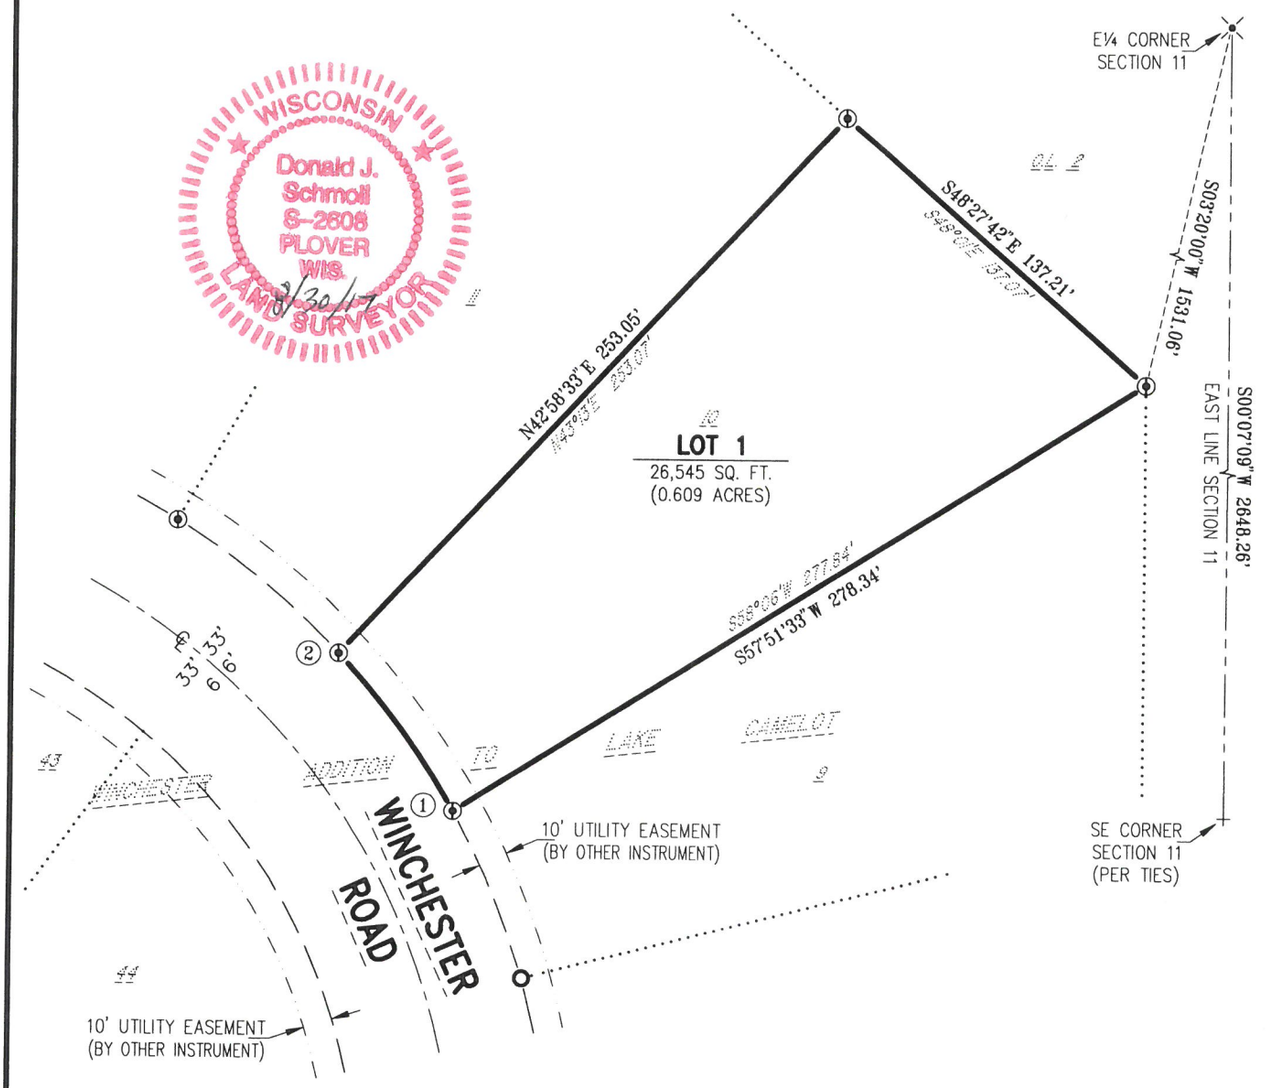

WISCONSIN
Donald J. Schmoll
S-2608
PLOVER
WIS.
8/30/17
LAND SURVEYOR

Scale 1"=60'

60' 40' 20' 0' 30' 60'

LEGEND:

- P.K. NAIL FOUND
- ¾" ROD FOUND
- 2" O.D. PIPE FOUND
- PREVIOUSLY RECORDED AS (0000)

BASIS FOR BEARINGS:

THE EAST LINE OF THE SE¼, SECTION 11, T20N, R6E, ASSUMED TO BEAR S00°07'09"W.

OWNER:

PAUL A. & KAREN M. WEBER
263 WINCHESTER ROAD
NEKOOSA, WI 54457

N
W E
S

Description:

ALL OF LOT 10, WINCHESTER ADDITION TO LAKE CAMELOT AS RECORDED IN VOLUME 5 OF PLATS ON PAGE 12 AS DOCUMENT NO. 223557, BEING PART OF THE SE¼SE¼, SECTION 11, T20N, R6E, TOWN OF ROME, ADAMS COUNTY, WISCONSIN.

Surveyor's Certificate:

I, DONALD J. SCHMOLL, PROFESSIONAL LAND SURVEYOR, DO HEREBY CERTIFY THAT THIS IS A TRUE & CORRECT COPY OF A PLAT OF SURVEY AS MADE BY ME ON AUGUST 21, 2017, BY THE DIRECTION OF PAUL A. WEBER.

THE PROPERTY AS SHOWN AND DESCRIBED ON THIS MAP WAS SURVEYED UNDER MY DIRECTION AND CONTROL ACCORDING TO THE WISCONSIN ADMINISTRATIVE CODE CHAPTER A-E7, MINIMUM STANDARDS FOR PROPERTY SURVEYS, AND IS A CORRECT REPRESENTATION OF SAID SURVEY, TO THE BEST OF MY KNOWLEDGE AND BELIEF.

DATED THIS 30TH DAY OF AUGUST, 2017.

DONALD J. SCHMOLL, PLS-2608
PROFESSIONAL LAND SURVEYOR

-CURVE TABLE-

CURVE NO.	LOT NO.	RADIUS LENGTH	CHORD BEARING	TANGENT BEARING	TANGENT BEARING	CENTRAL ANGLE	ARC LENGTH	CHORD LENGTH
1-2	1	274.24'	N36°14'14.5"W	N29°14'09"W	S43°14'20"E	14°00'11"	67.02'	66.86'
			N36°20'W			014°00'		66.84'

Dwg. No. 10011-B-1-A	
Project No. 17-116	
Drawn By: Jim Brasel	
Date: August 31, 2017	
Sheet 1 of 2 Sheets	

ESP GROUP, INC.
LAMPERT-LEE & ASSOCIATES
ENGINEERS • SURVEYORS • PLANNERS
10968 State Hwy. 54 East • Wisconsin Rapids, WI 54494-8718
715-424-3131 • FAX 715-423-8774

POS112006 41001

J.A.B.-Aug 31, 2017, 14:12:23