BADGER - LAND SURVEY, LLC
2610 WEST GRAND AVE.
WISCONSIN RAPIDS, WI. 54495

PHONE: (715) 424 - 5900
FAX: (715) 424 - 5901
E-MAIL: blsurvey@wctc.net
www.badgerlandsurvey.com

IF THE SURVEYORS SEAL IS NOT RED IN COLOR, THIS MAP IS A COPY AND SHOULD BE ASSUMED TO CONTAIN UNAUTHORIZED ALTERATIONS. THE CERTIFICATION DOES NOT APPLY TO COPIES.

© 2018, BADGER-LAND SURVEY, LLC

PREPARED FOR:

STEVE URLY
938 ESSEX CT
NEKOOSA, WI 54457

DRAWN BY: KW | JOB#: 113018

PLAT OF SURVEY

This map DOES NOT transfer property ownership. Sale or transfer of property requires a recorded deed.

BEING ALL OF LOT 17 OF ESSEX ADDITION TO LAKE CAMELOT, LOCATED IN PART OF THE SW1/4 SE1/4 OF SECTION 15, TOWNSHIP 20 NORTH, RANGE 6 EAST, TOWN OF ROME, ADAMS COUNTY, WISCONSIN

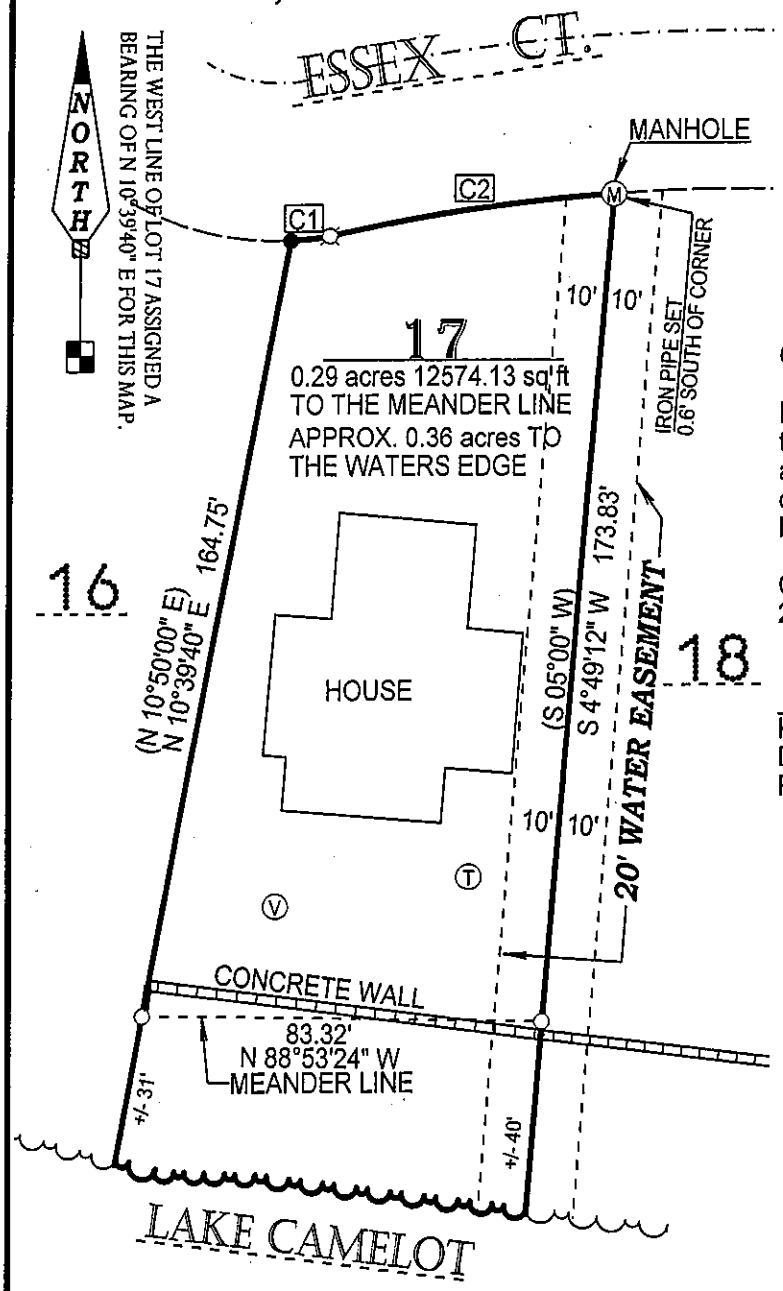

( ) RECORDED AS
○ 1" O.D. X 18" IRON PIPE SET (1.13#/FT)
● 3/4" IRON ROD FOUND
☼ 2" O.D. IRON PIPE FOUND

SCALE: 1" = 40'
0 20 40 80

CERTIFICATION:

I hereby certify that such map is a correct representation of the exterior boundaries of the land surveyed and that the above map is a true representation thereof. That I have complied fully with Section AE7 of Wisconsin Statutes to the best of my knowledge and belief.

CERTIFIED CORRECT THIS 22ND DAY OF DECEMBER 2018.

KEVIN M. WHIPPLE P.L.S. 2444
Drafted By: KEVIN WHIPPLE
FIELD WORK COMPLETED ON 12/06/18

WISCONSIN
KEVIN M WHIPPLE
S-2444
WISCONSIN RAPIDS, WIS.
LAND SURVEYOR

P0515200641