L A K E C A M E L O T

DESCRIPTION:

LOT 6, AVEBURY ADDITION TO LAKE CAMELOT, LOCATED IN THE NE ¼ OF THE NE ¼ OF SECTION 16, T20N, R6E, TOWN OF ROME, ADAMS COUNTY, WISCONSIN.

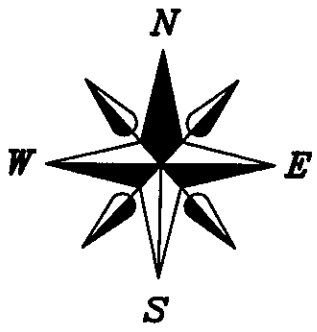

BEARINGS ARE REFERENCED TO THE W.C.C.S. ADAMS COUNTY THE WEST LINE OF LOT 6 TO BEAR N 02°21'55" W

SCALE 1" = 40'

0' 20' 40' 80' 120'

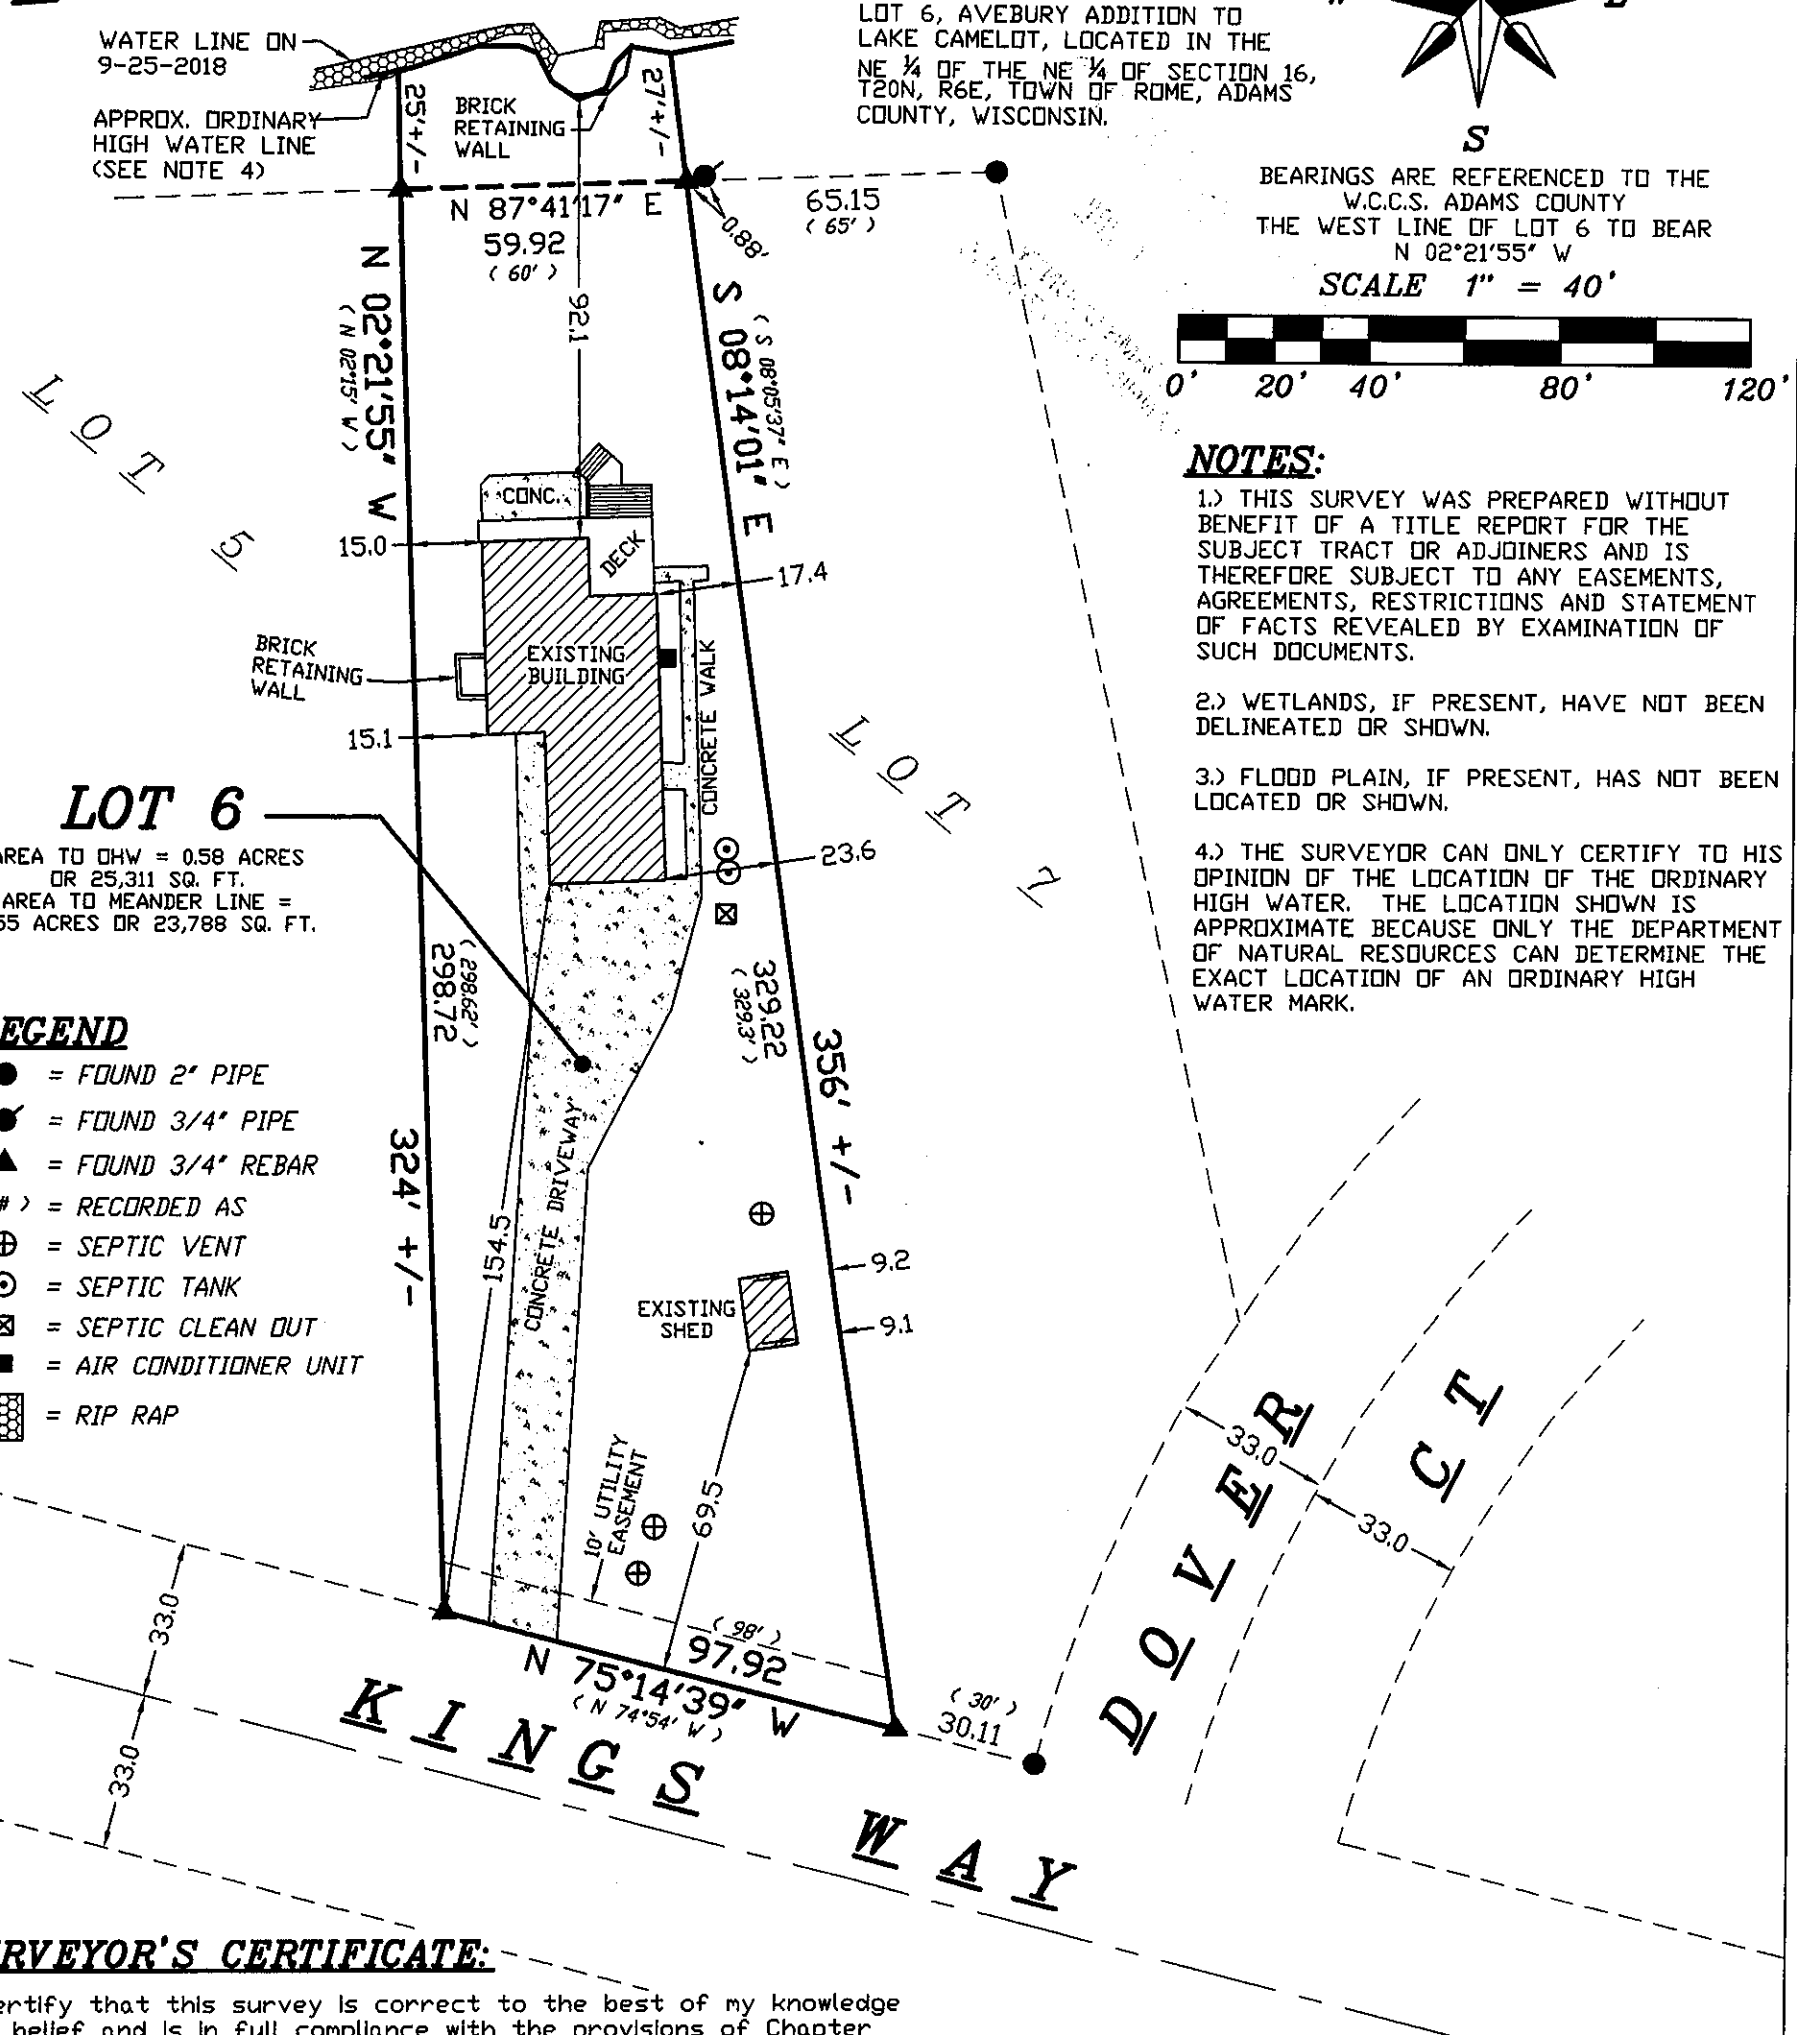

NOTES:

1.) THIS SURVEY WAS PREPARED WITHOUT BENEFIT OF A TITLE REPORT FOR THE SUBJECT TRACT OR ADJOINERS AND IS THEREFORE SUBJECT TO ANY EASEMENTS, AGREEMENTS, RESTRICTIONS AND STATEMENT OF FACTS REVEALED BY EXAMINATION OF SUCH DOCUMENTS.

2.) WETLANDS, IF PRESENT, HAVE NOT BEEN DELINEATED OR SHOWN.

3.) FLOOD PLAIN, IF PRESENT, HAS NOT BEEN LOCATED OR SHOWN.

4.) THE SURVEYOR CAN ONLY CERTIFY TO HIS OPINION OF THE LOCATION OF THE ORDINARY HIGH WATER. THE LOCATION SHOWN IS APPROXIMATE BECAUSE ONLY THE DEPARTMENT OF NATURAL RESOURCES CAN DETERMINE THE EXACT LOCATION OF AN ORDINARY HIGH WATER MARK.

LEGEND

- ● = FOUND 2" PIPE
- ◢ = FOUND 3/4" PIPE
- ▲ = FOUND 3/4" REBAR
- (##) = RECORDED AS
- ⊕ = SEPTIC VENT
- ⊙ = SEPTIC TANK
- ⊠ = SEPTIC CLEAN OUT
- ■ = AIR CONDITIONER UNIT
- ▨ = RIP RAP

SURVEYOR'S CERTIFICATE:

I certify that this survey is correct to the best of my knowledge and belief and is in full compliance with the provisions of Chapter A-E7 WI Statutes. Field work was completed on September 25, 2018.

Williamson Surveying and Associates, LLC
by Noa T Prieve & Chris W. Adams

Date Sept. 26, 2018

Chris W. Adams S-2748
Professional Land Surveyor

PREPARED FOR:

JIM NONN
7813 CTH K
CROSS PLAINS, WI 53528

PROPERTY ADDRESS:
1014 KINGS WAY
NEKOOSA, WI

SURVEYORS SEAL

WISCONSIN
CHRIS W. ADAMS
S-2748
WAUNAKEE, WI
9-26-18
LAND SURVEYOR

PLAT OF SURVEY

LOT 6, AVEBURY ADDITION TO LAKE CAMELOT, LOCATED IN THE NE ¼ OF THE NE ¼ OF SECTION 16, T20N, R6E, TOWN OF ROME, ADAMS COUNTY, WISCONSIN.

DATE	SEPTEMBER 26, 2018	REVISION DATE:	CHECK BY N.T.P.
SCALE:	1" = 40'		DRAWING NO. 18W-388
DRAWN BY	CHRIS ADAMS		SHEET 1 OF 1

WILLIAMSON SURVEYING & ASSOCIATES, LLC
104 A WEST MAIN STREET, WAUNAKEE, WISCONSIN, 53597.
NOA T. PRIEVE & CHRIS W. ADAMS
PROFESSIONAL LAND SURVEYORS
PHONE: 608-255-5705 FAX: 608-849-9760 WEB: WILLIAMSONSURVEYING.COM

POS16200611012