Co Surveyor

ROYAL CREST ADDITION TO LAKE SHERWOOD

A SUBDIVISION LOCATED IN
SE1/4, SEC. 17 & SW 1/4, SEC. 16, T20N, R6E
TOWN OF ROME, ADAMS COUNTY, WISCONSIN.

NESE

PREPARED BY
MID-STATE ASSOCIATES
BARABOO, WIS.

WISCONSIN
KENNETH G. CARLSON
S-742
BARABOO, WIS.
LAND SURVEYOR

LINE	CHORD LENGTH	CHORD BEARING	RADIUS	CENTRAL ANGLE
A	81.24'	N34°26'07"E	50.00'	93°20'14"
1	31.88'	N89°33'W	"	36°38'
2	88.40'	N82°04'W	"	33°00'
3	14.81'	N48°36'E	"	16°20'
4	15.54'	N33°39'E	"	15°34'
5	34.48'	N69°20'E	"	40°20'
6	16.48'	N89°08'E	"	18°36'
7	53.35'	N38°05'34"W	50.00'	64°30'14"
L	82.45'	S21°17'34"E	120.00'	40°11'08"
M	177.41'	S29°41'E	186.00'	56°58'
1	60.52'	S45°40'E	"	23°00'
2	42.65'	S28°35'E	"	13°10'
3	19.71'	S16°57'12"E	"	6°05'38"
4	41.17'	S7°33'12"E	186.00'	12°42'24"
N	54.35'	N0°40'47"W	50.00'	248°01'34"
1	78.51'	N71°27'47"W	"	103°27'34"
2	19.89'	N8°12'W	"	23°04'
3	52.18'	N34°47'E	"	62°54'
4	46.64'	S85°58'E	50.00'	59°36'
P	483.73'	S79°36'E	800.00'	36°12'
1	77.70'	S88°25'E	"	5°34'
2	90.24'	S82°24'E	"	6°28'
3	81.41'	S76°15'E	"	5°50'
4	75.84'	S70°37'E	"	5°26'
5	86.99'	S64°47'E	"	6°14'
6	79.09'	S58°50'E	800.00'	5°40'
Q	523.71'	S79°36'E	868.00'	35°12'
R	23.27'	S66°14'W	19.00'	78°32'
S	104.12'	S86°14'W	85.00'	75°32'
1	47.57'	N72°15'W	"	32°30'
2	17.77'	S86°30'W	"	12°00'
3	45.48'	S63°58'W	85.00'	31°02'
T	207.77'	N65°44'E	350.00'	34°02'
U	158.59'	N65°44'E	284.00'	34°02'
1	39.62'	N32°28'E	"	8°00'
2	91.79'	N 63°46'E	"	18°36'
3	39.29'	N79°02'E	284.00'	7°56'
V	45.38'	S78°55'W	306.00'	8°10'

SCALE
0 50 100 200 300 400 FEET

LEGEND

- ● = 1/4"X 30" ROUND IRON ROD WEIGHING MORE THAN 3.65 LBS/ LINEAL FT.
- ⊕ = 2" X 30" IRON PIPE WEIGHING 3.65 LBS/LINEAL FT.
- ○ = 3/4"X 30" ROUND IRON ROD WEIGHING 1.50 LBS/ LINEAL FT.

ALL OTHER LOT CORNERS STAKED WITH 3/4" X 24" ROUND IRON RODS WEIGHING 1.50 LBS/LINEAL FT.

ALL LINEAR MEASUREMENT HAVE BEEN MADE TO THE NEAREST 1/100 OF A FOOT.

-·-·- = 10' UTILITY EASEMENT

X Found
O Set
Kiedrowski Eng. 9-11-90

LAND TIE
2003.67' NORTH & 5096.01' WEST
OF S.E. COR. SEC. 16, T20N, R6E.

POS1720064 1005

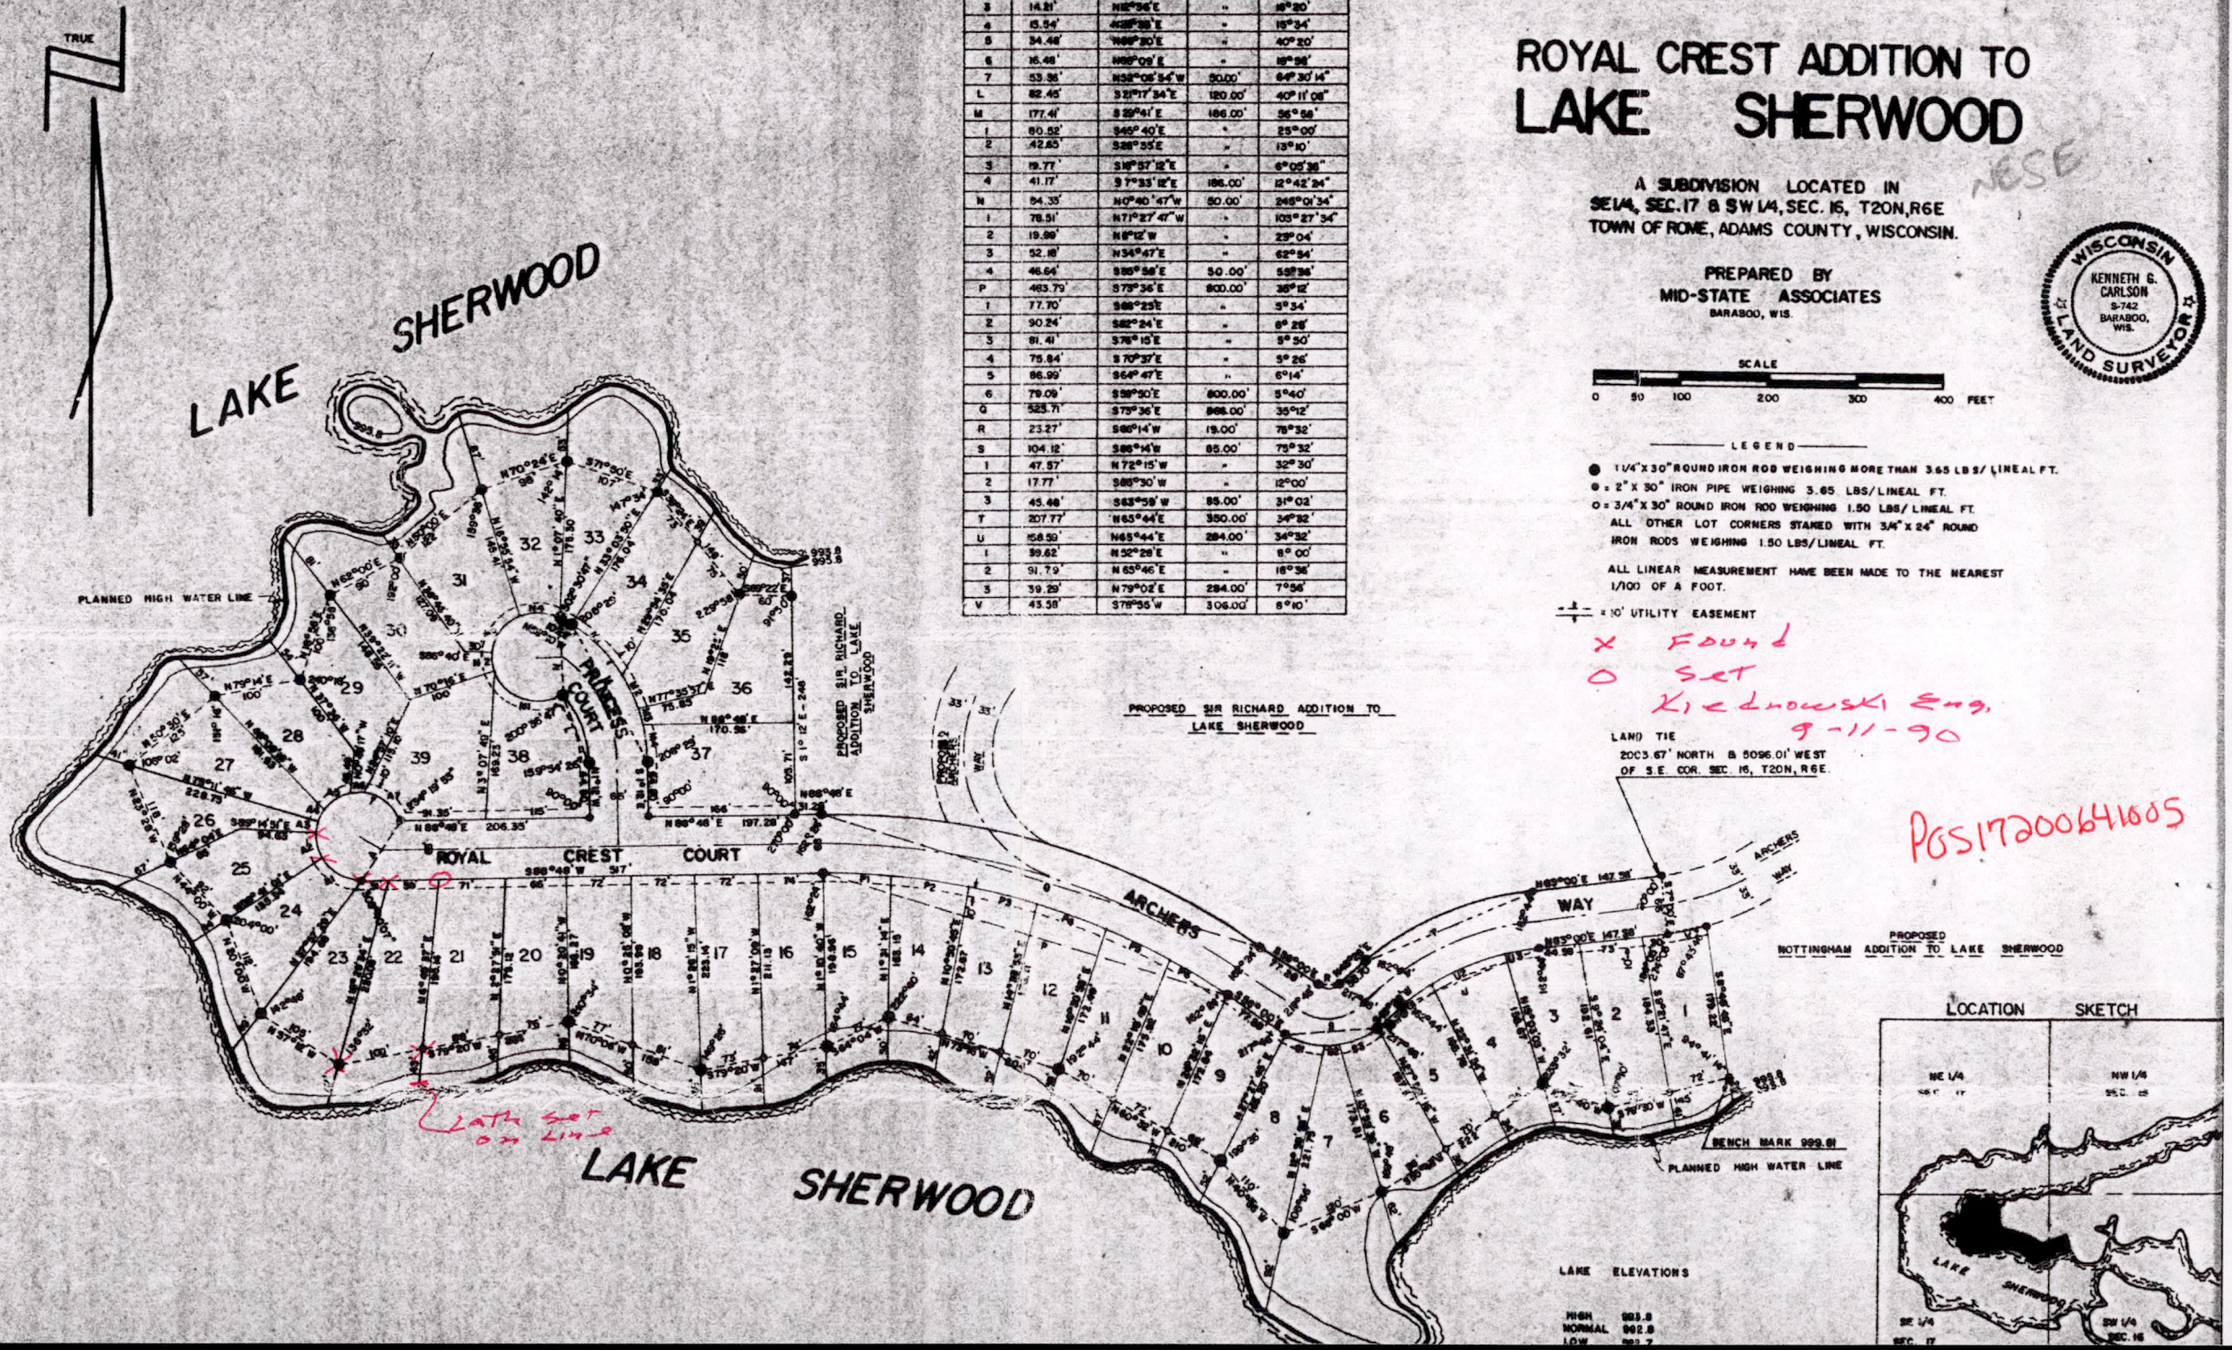

LAKE ELEVATIONS

HIGH	993.8
NORMAL	992.8
LOW	992.7

LOCATION SKETCH