Topographic Survey
FOR
Christopher Bauman

All of Lot 53, Rain Dance Addition to Lake Arrowhead, Being part of NW¼SE¼, Section 18, T20N, R6E, Town of Rome, Adams County, Wisconsin.

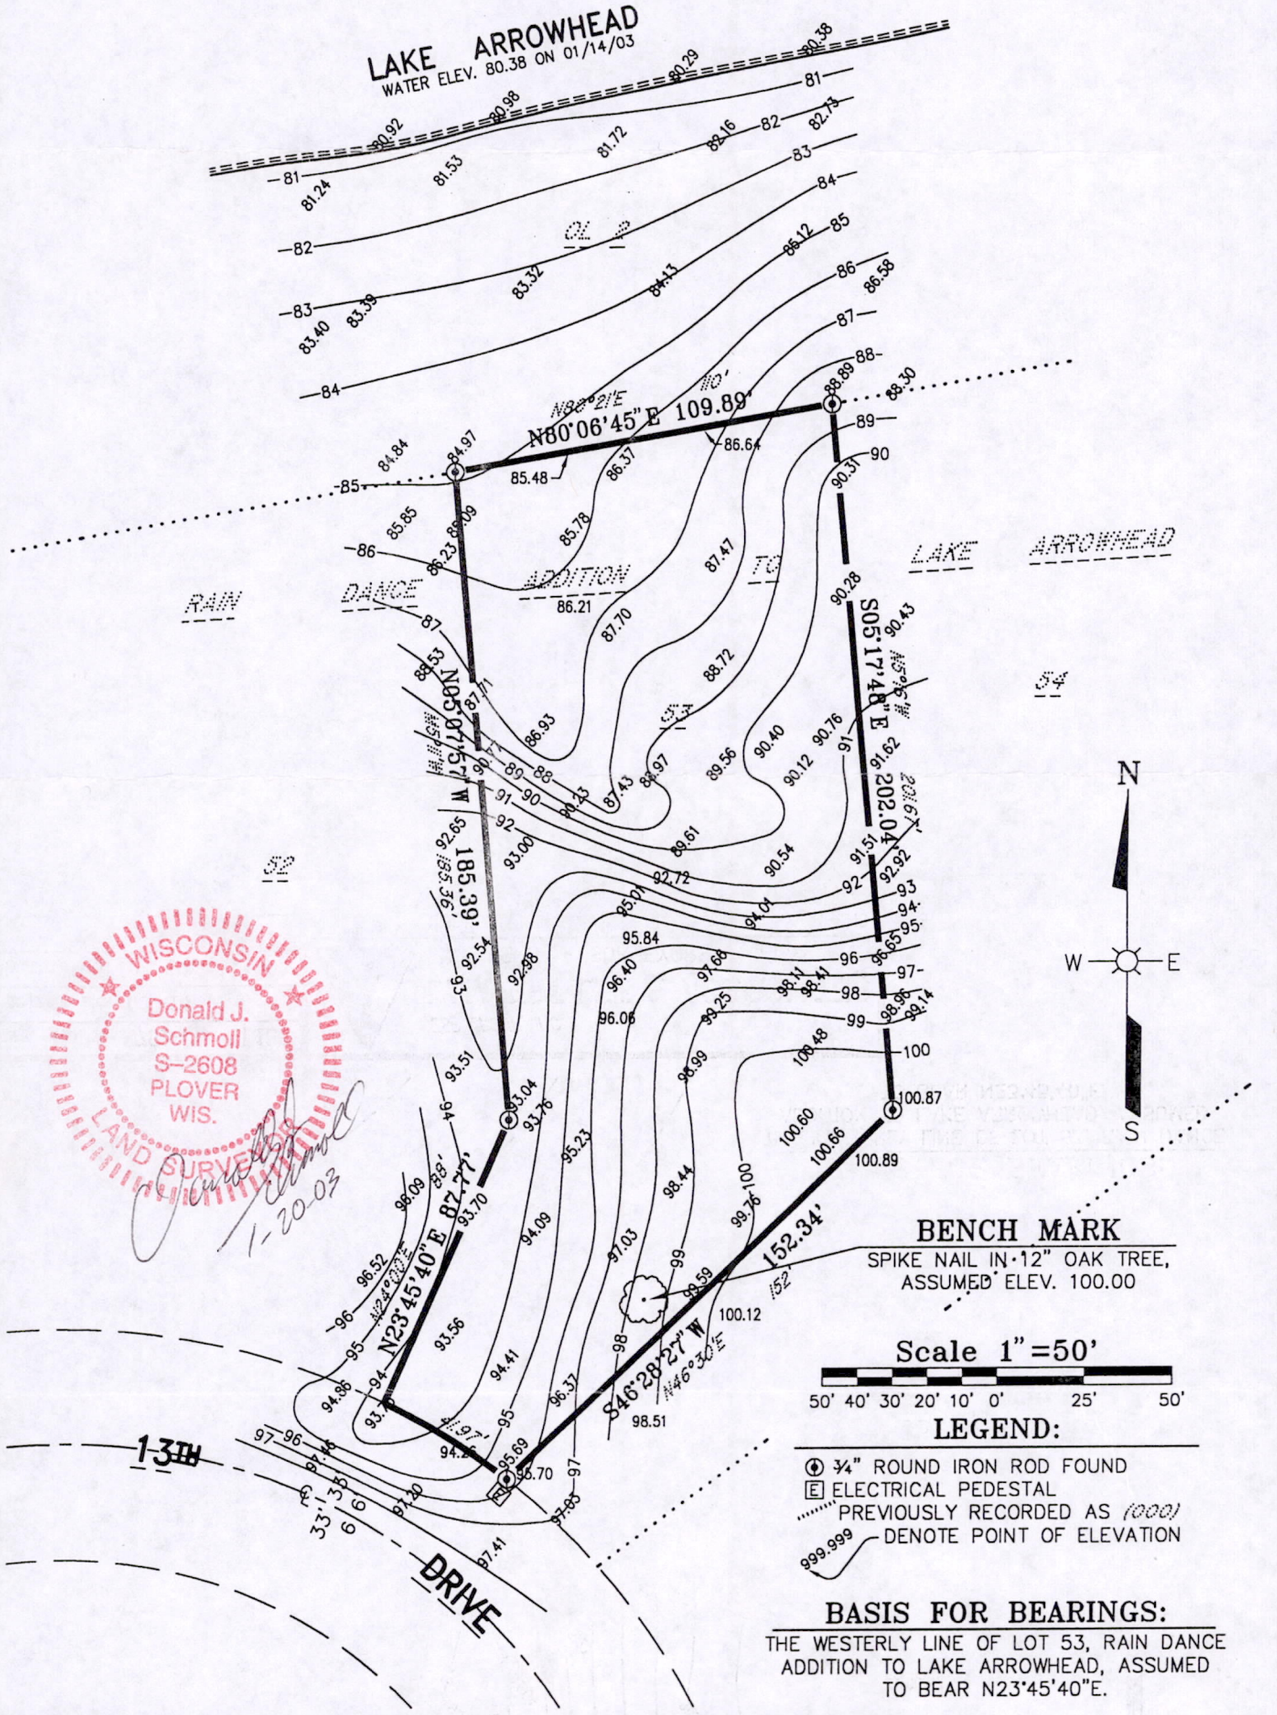

Dwg. No. A-8791-A	136
Project No. 03-14	
Drawn By: Jim Brasel	
Date: January 20, 2003	
Sheet 1 of 1 Sheet	

ESP GROUP, INC.
LAMPERT-LEE & ASSOCIATES
ENGINEERS • SURVEYORS • PLANNERS
10968 State Hwy. 54 East • Wisconsin Rapids, WI 54494-8718
715-424-3131 or 715-344-0068 • FAX 715-423-8774

P051820064100 2

J.A.B.-Jan 20, 2003, 07:34:31