PLOT PLAN

SEBE

LOTS 113 & 114, ARROWHEAD GREEN ADDITION TO LAKE ARROWHEAD
SECTION 20, TOWNSHIP 20 NORTH, RANGE 06 EAST, TOWN OF ROME,
ADAMS COUNTY, WISCONSIN

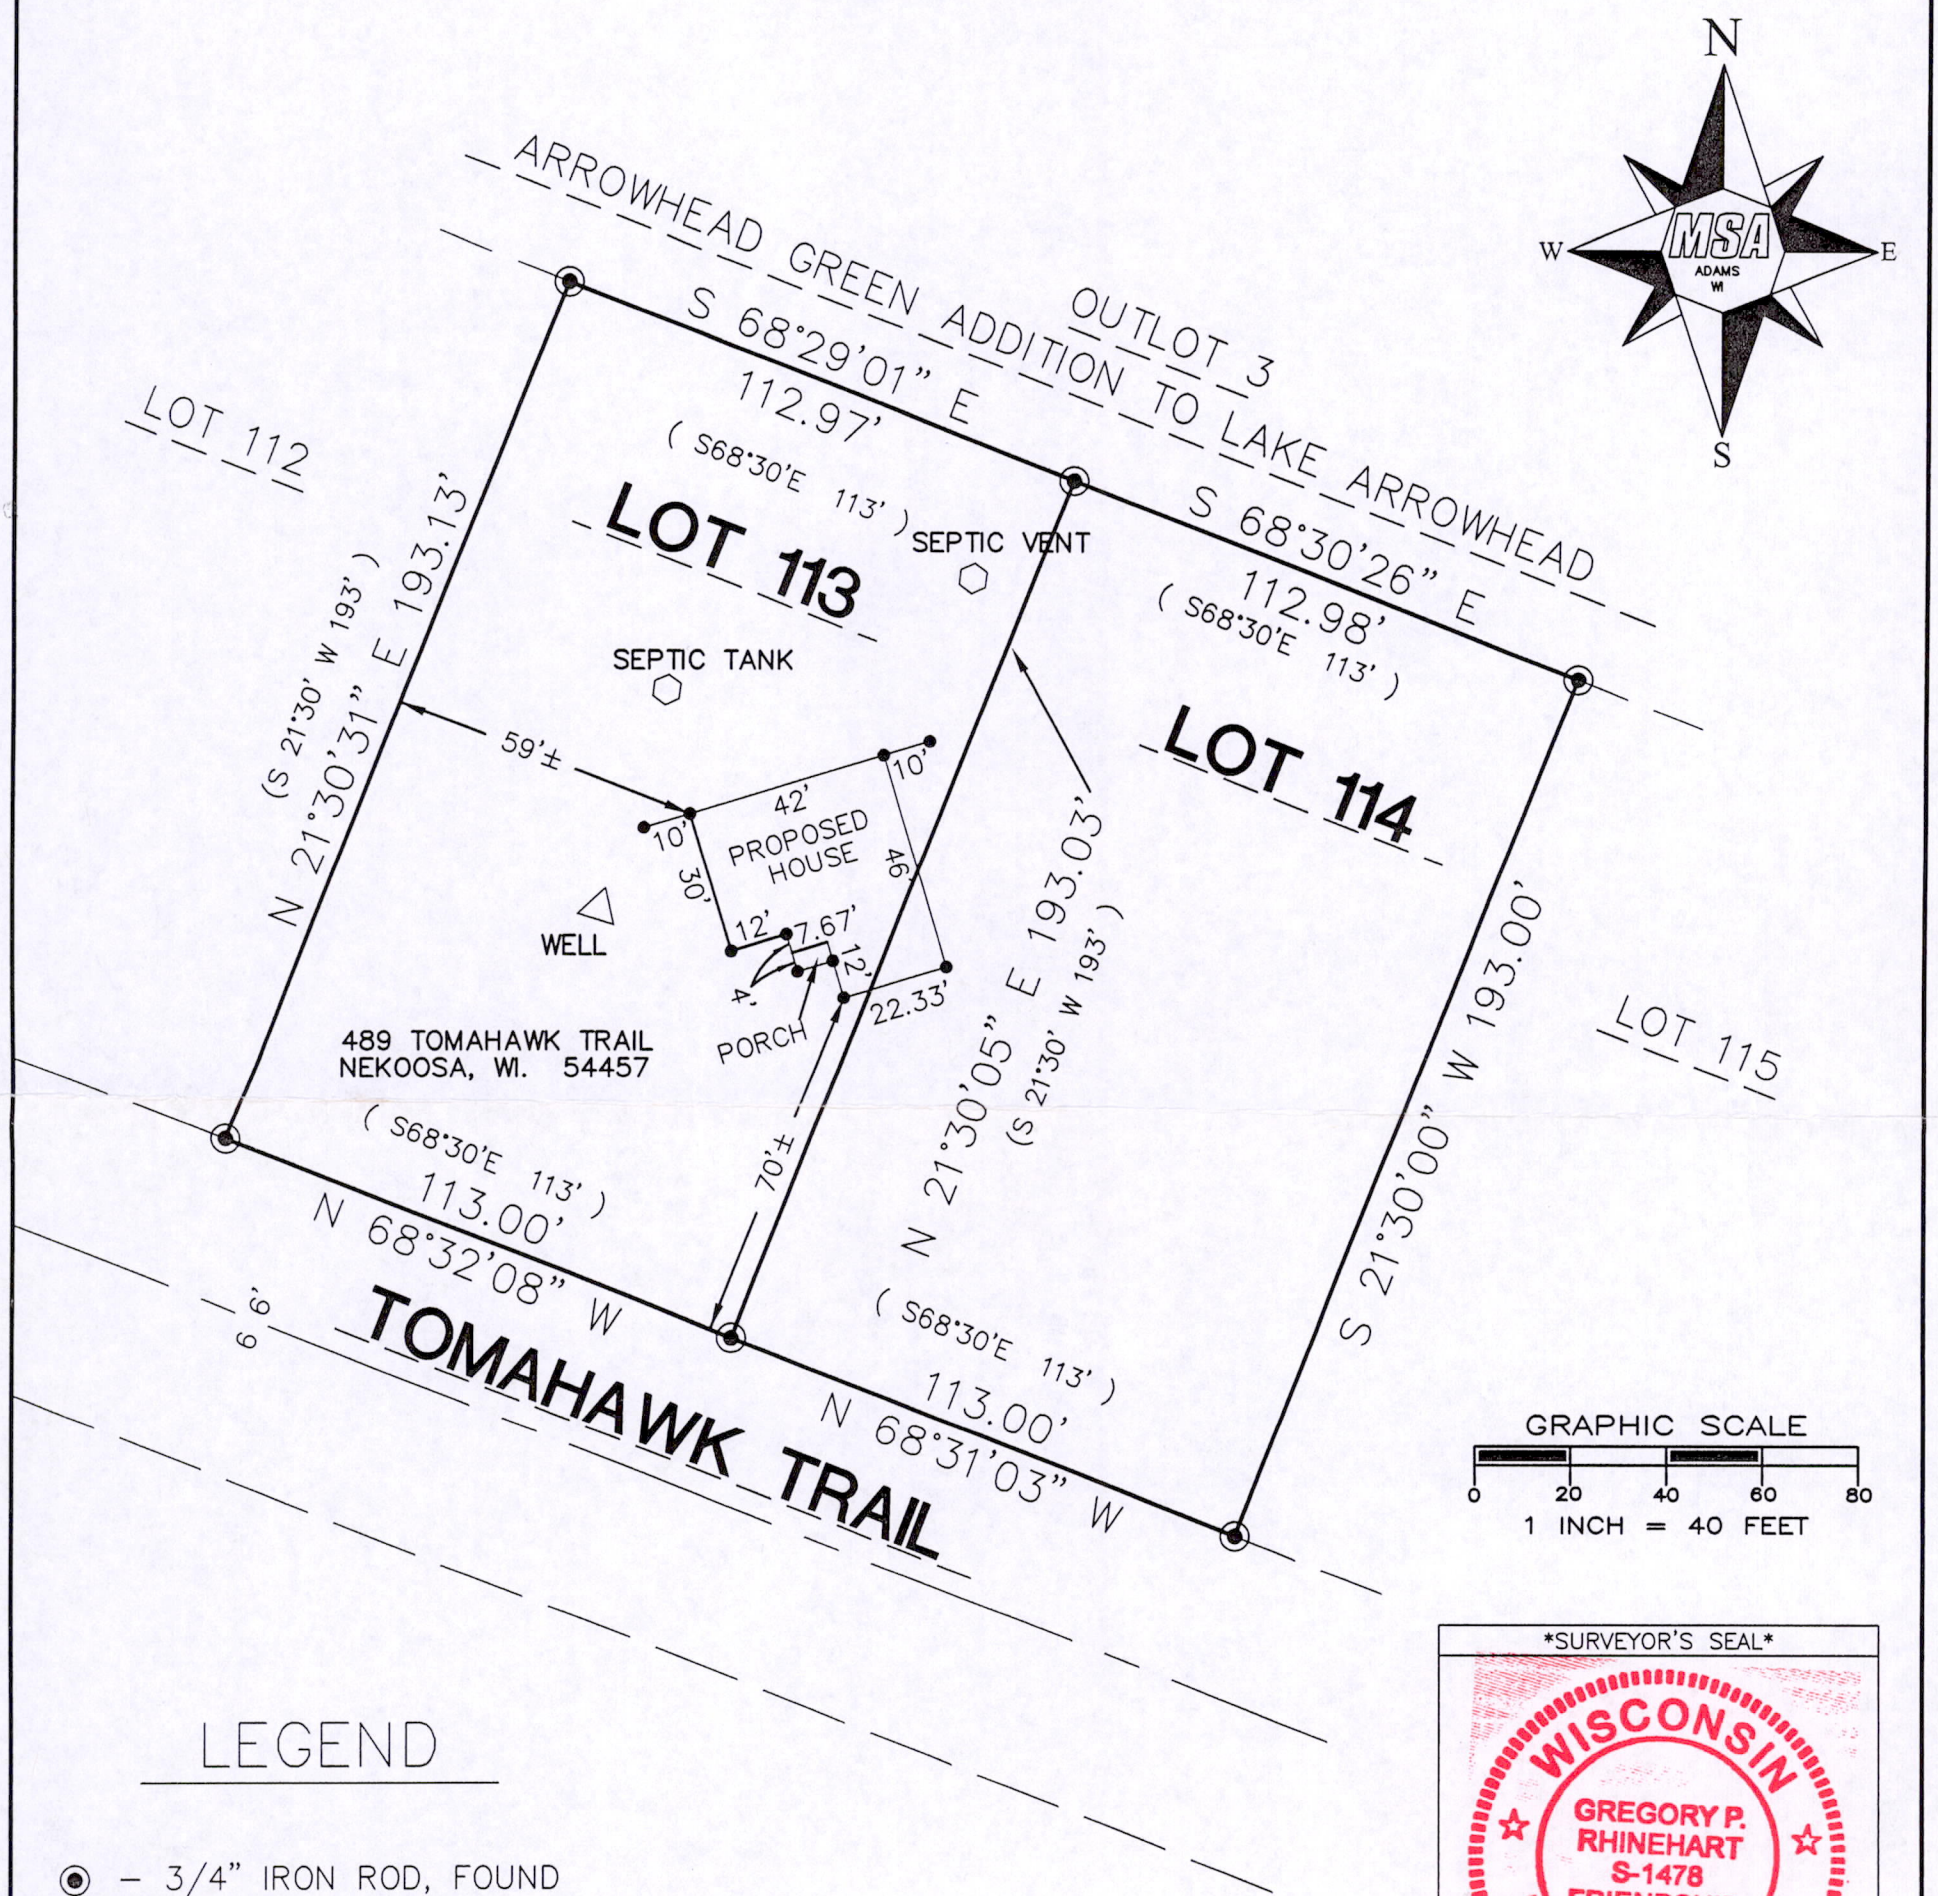

SURVEYOR'S SEAL

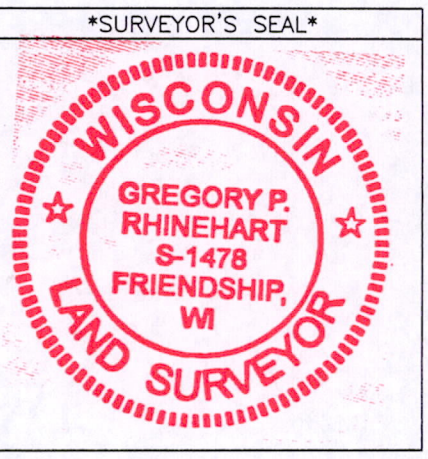

LEGEND

◉ – 3/4" IRON ROD, FOUND

• – SPIKE AND LATHE, PLACED

(XXX)– RECORDED AS DIMENSION

THE EASTERLY LINE OF LOT 114
WAS ASSIGNED A BEARING OF S21°30'00"E AS THE
BASIS OF BEARINGS ON THIS MAP.

5/28/08

MSA PROFESSIONAL SERVICES — DATE
GREGORY P. RHINEHART, REGISTERED LAND SURVEYOR, S–1478

NOTE: IF THE SURVEYOR'S SEAL IS NOT RED IN COLOR, THE SURVEY IS A COPY AND SHOULD BE ASSUMED TO CONTAIN UNAUTHORIZED ALTERATIONS. THE CERTIFICATION CONTAINED ON THIS DOCUMENT SHALL NOT APPLY TO COPIES.

MSA PROFESSIONAL SERVICES

TRANSPORTATION • MUNICIPAL
DEVELOPMENT • ENVIRONMENTAL
301 South Main Street Adams, WI 53910
608-339-3808 Fax: 608-339-8078
Web Address: www.msa-ps.com

© MSA PROFESSIONAL SERVICES

PROJECT No. 335142	FIELD BOOK No. AF 132 PAGE 30	SURVEY FOR MARK BORDEN C/O WOODCRAFT QUALITY HOMES W5175 STATE ROAD 21 NECEDAH, WI 54646
SHEET 1 of 1	DRAWN BY: GPR	
	CHECKED BY: SJS	

POS19180641001